


**PROPOSED TWO STOREY SIDE EXTENSION AT
36 SEATON AVENUE, HYTHE, KENT. CT21 5HH**

SCALE: 1:50. Uno. Drawing No: 250320/09.
THESE DRAWINGS AND SPECIFICATION FOR TOWN AND COUNTRY PLANNING
AND BUILDING REGULATION PURPOSES ONLY. NO PART OF PROPOSED
BUILDINGS OR FOUNDATIONS TO ENCROACH ON ANY ADJOINING PROPERTY.
UNLESS AS IDENTIFIED. THIS DRAWING AND SPECIFICATION ARE COPYRIGHT
AND MUST NOT BE COPIED REDRAWN OR REPRODUCED IN ANY WAY OR FORM.
IN PART OR WHOLE, WITHOUT PRIOR WRITTEN CONSENT. ALL DIMENSIONS TO
BE CHECKED AND VERIFIED ON SITE PRIOR TO CONSTRUCTION AND ANY
ERRORS OR DISCREPANCIES TO BE NOTIFIED TO THE SURVEYOR. WRITTEN
DIMENSIONS TAKE PREFERENCE OVER SCALING.

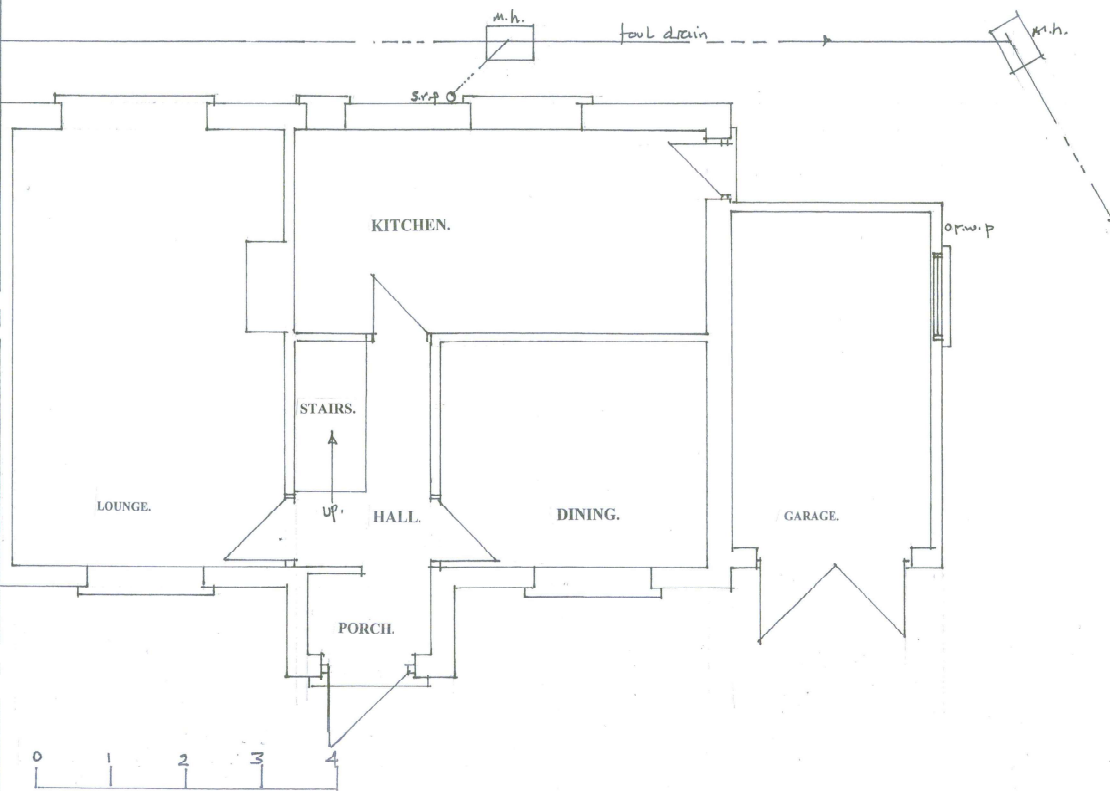

SCALE BAR 1:50