©This drawing is the copyright of GARY **tidwell** ASSOCIATES LIMITED and should not be copied or reproduced without written consent.
All Rights Reserved. Do not scale from this drawing. Check all dimensions before fabrication and notify of any discrepancies.

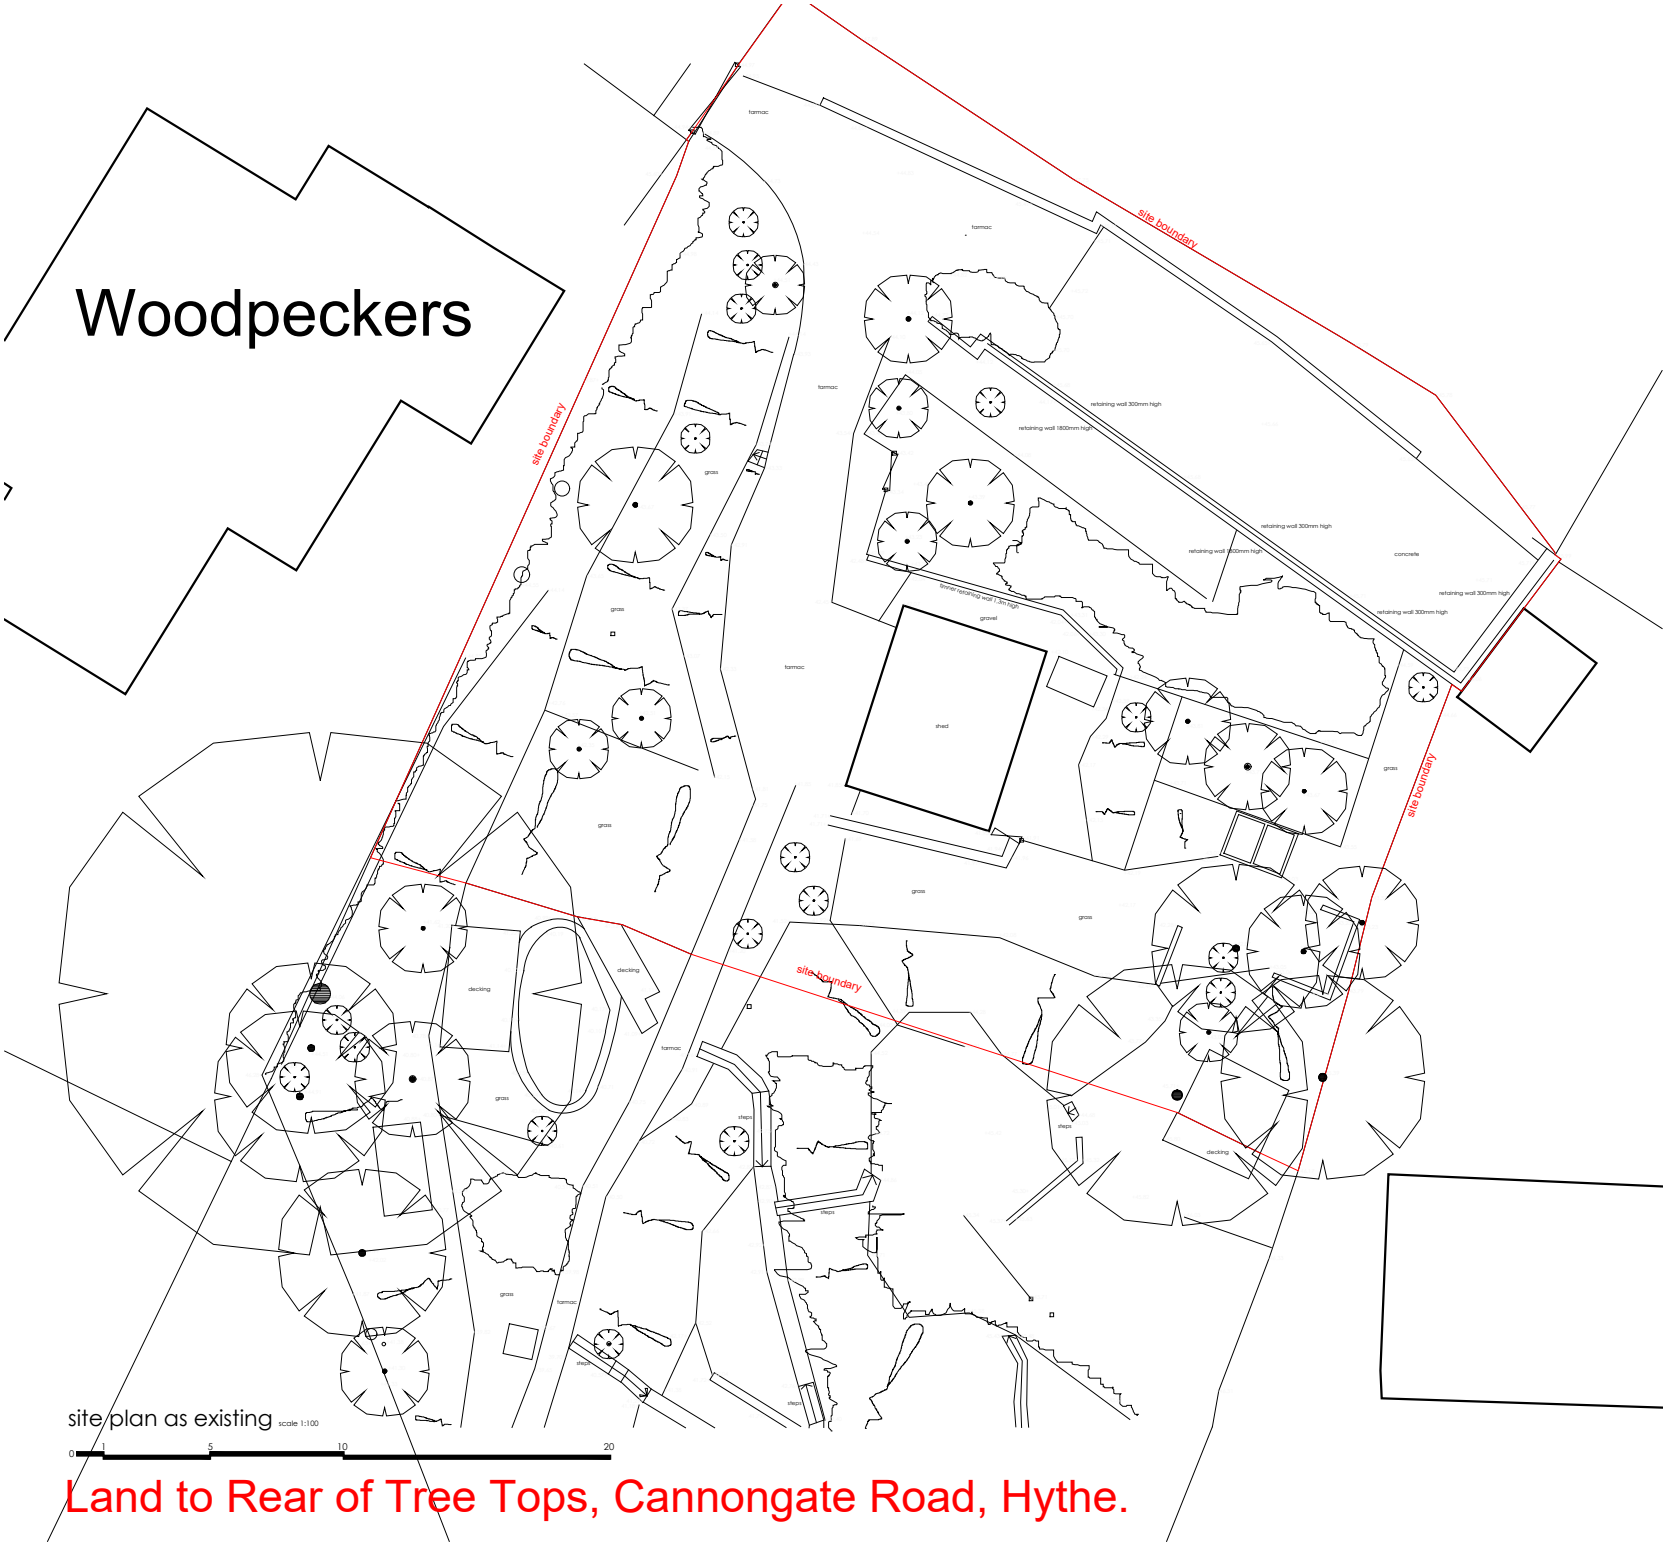

site plan as existing scale 1:100

0 1 5 10 20

Land to Rear of Tree Tops, Cannongate Road, Hythe.

N

Revision:	Description:	Date:
-	-	-

GARY tidwell ASSOCIATES LIMITED
126 Queens Road, Folkestone, Whitstable, Kent . CT5 3JL T: 0788 9916484 E: garytidwell@hotmail.co.uk

Client:
MS. M. PATTERSON

Project:
PROPOSED DETACHED DWELLING
LAND TO REAR OF TREE TOPS
CANNONGATE ROAD
HYTHE CT21 5PT

Title:
Site Plan as Existing

Scale:	Date:	Drawn:
1:100 @ A1	APR 20	GT

Drawing Number: 01.600.10

Revision: P0