


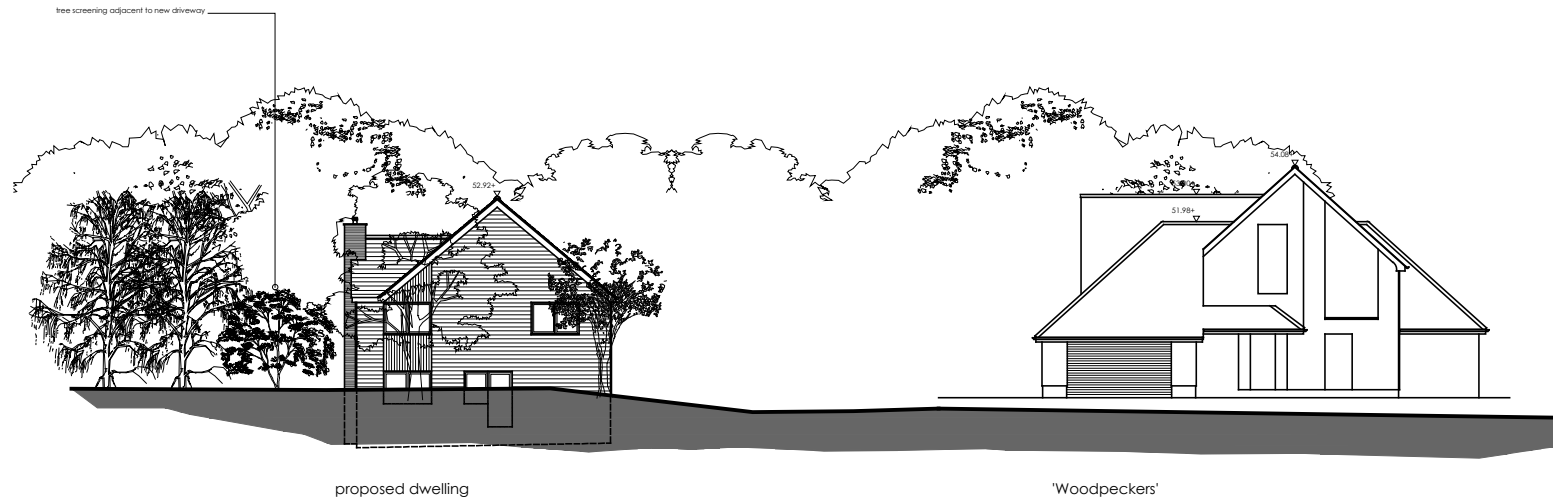

contextual street scene elevation as proposed scale 1:100

0 1 5 10 20

Land to Rear of Tree Tops, Cannongate Road, Hythe.

Revision:	Description:	Date:
GARY tidwell ASSOCIATES LIMITED 135 Queens Road, Brighton, West Sussex, BN1 1QS UK. T: 01273 514444 E: gary@tidwell.co.uk		
Client:		
MR M. PATTERSON		
Project:		
PROPOSED DETACHED DWELLING		
LAND TO REAR OF TREE TOPS		
CANNONGATE ROAD		
HYTHE CT21 9PT		
Title:		
Contextual Street Scene Elevation as Proposed		
Scale:	Date:	Drawn:
1:100 @ A1	APR 20	GT
Drawing Number:	Revision:	

01.600.25

PO