




Use figured dimensions only: Do not scale from drawing.
All levels and dimensions are to be checked on site.
This drawing is to be read in conjunction with all relevant documents
Knapp Hicks & Partners Ltd CAD file formats,
must not be used for setting out purposes.
© KNAPP HICKS & PARTNERS LTD. (DATE AS TITLE)

- NOTES.
- Gravel Board
 - Underbuild
 - Retaining
 - Tanking
 - 150mm STEP
 - PROPOSED LEVEL
 - FINISHED FLOOR LEVEL
 - SURVEY EXISTING LEVEL

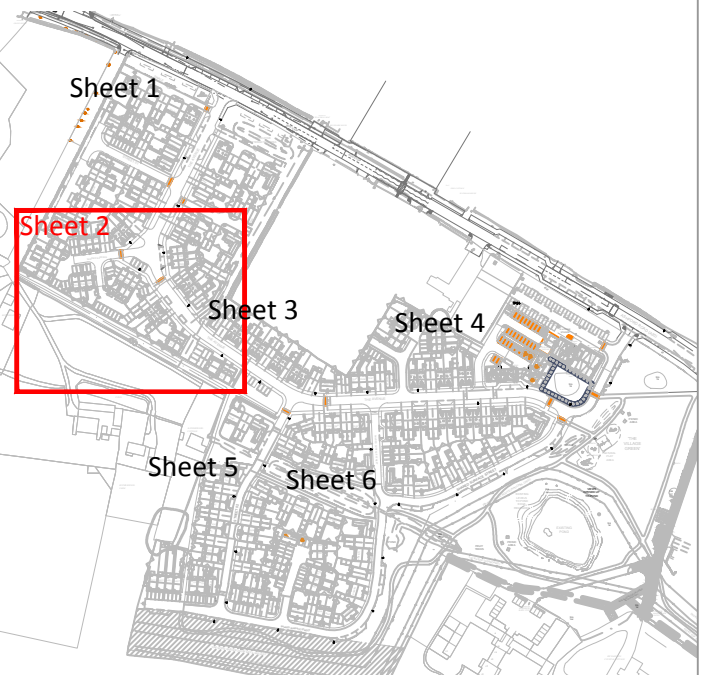

G	14.04.20	ADDITIONAL LEVELS ADDED ACROSS SITE. OVERFLOW POND ADDED ADJ TO PLOT 114. DUPLICATE FFL'S REMOVED. GARAGE 87, 169, 200, 201, 210, 268 FFL AMENDED	DMH/DK	CET/DK
F	25.09.19	AMENDED TO ARCHITECTS COMMENTS	AJB	CET
E	18.07.19	AMENDED TO ARCHITECTS COMMENTS	AJB	CET
D	10.07.19	SHEETSET LAYOUT AMENDMENT	DMH	CET
C	21.06.19	STRUCTURES & LEVEL AMENDMENTS	DMH	CET
B	28.05.19	LEVELS REVISED	AJB	CET
A	04.03.19	LAYOUT AMENDED	AJB	CET
-	19.11.18	FIRST ISSUE	AJB	CET
Rev	Date	Revision	By	Chk

Client
Taylor Wimpey

Project
SELLINDGE
PHASE 2

Drawing Title
EXTERNAL LEVELS
SHEET 2 OF 6

Knapp Hicks
Consulting Structural, Civil
& Geotechnical Engineers
Prospect House, 1 Highpoint Business Village
Henwood, Ashford, Kent TN24 8DH
tel: 01233 502255 website: www.knapphicks.co.uk

SCALE 1:200
DATE FEB2018
DRAWN AJB
CHECK CET
A1
FOR TENDER

33575/C/113 G