


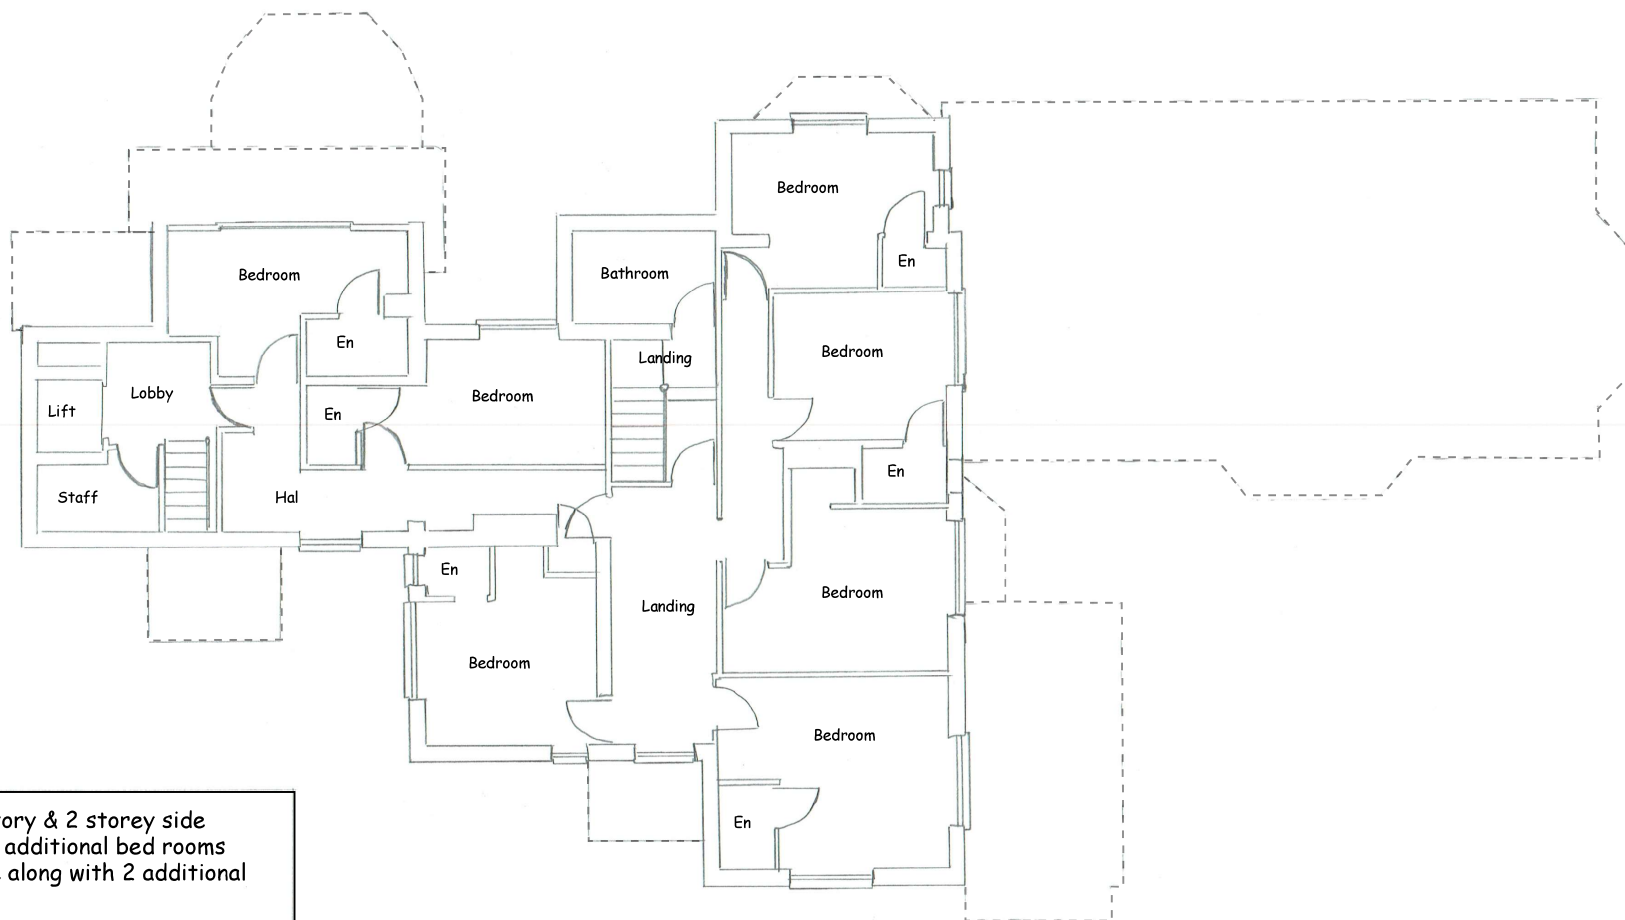

Erection of Conservatory & 2 storey side extension to create 4 additional bed rooms at Elm Lea Care Home along with 2 additional parking spaces

17 Bartholomew Lane - Hythe - CT21 4BX


Existing 1st floor layout plan

Drawing Number: CB-006

Scale 1:100 @ A3

Drawn By:
Chris Brian
CB Planning
07810 432 681

Date: 28/12/19

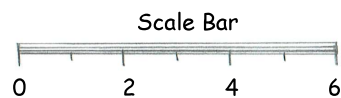

= Roof line below