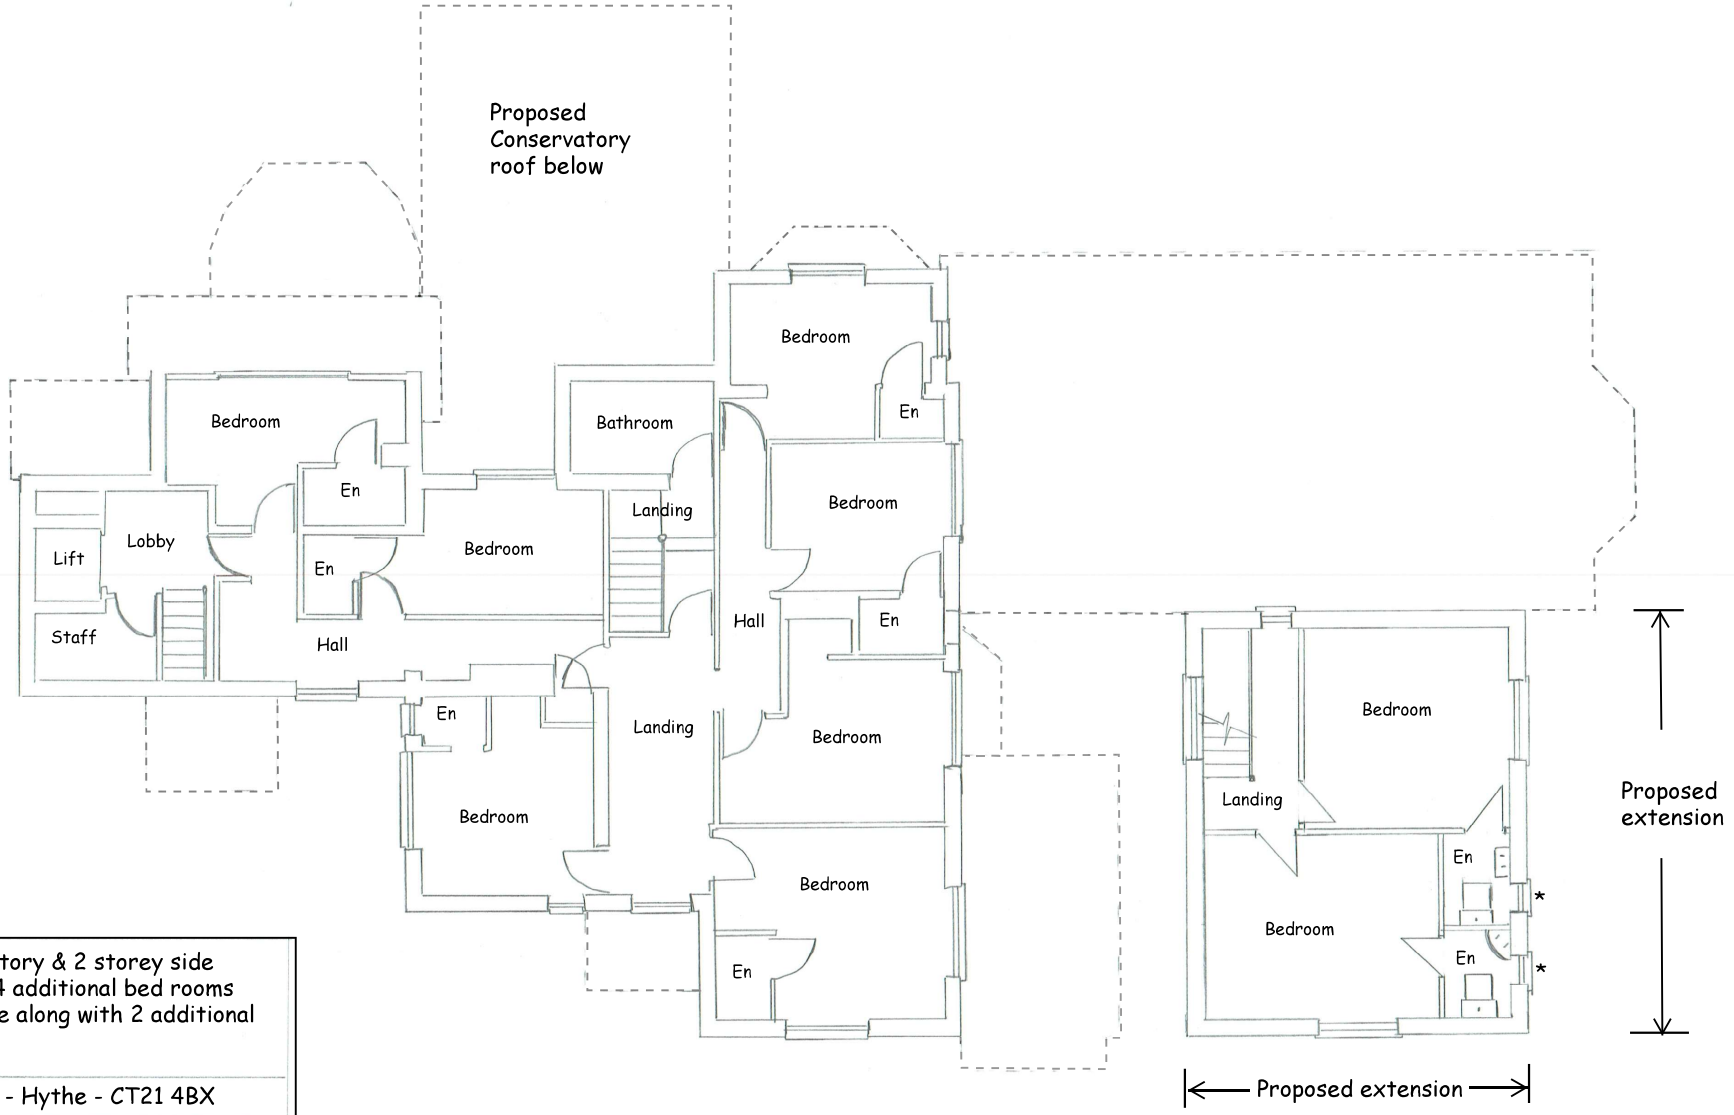


Erection of Conservatory & 2 storey side extension to create 4 additional bed rooms at Elm Lea Care Home along with 2 additional parking spaces

17 Bartholomew Lane - Hythe - CT21 4BX

Proposed 1st floor layout plan

Drawing Number: CB-012

Scale 1:100 @ A3

Drawn By:
Chris Brian
CB Planning
07810 432 681

Date: 28/12/19

Scale Bar

0 2 4 6

= Roof line below

* = Frosted glass