


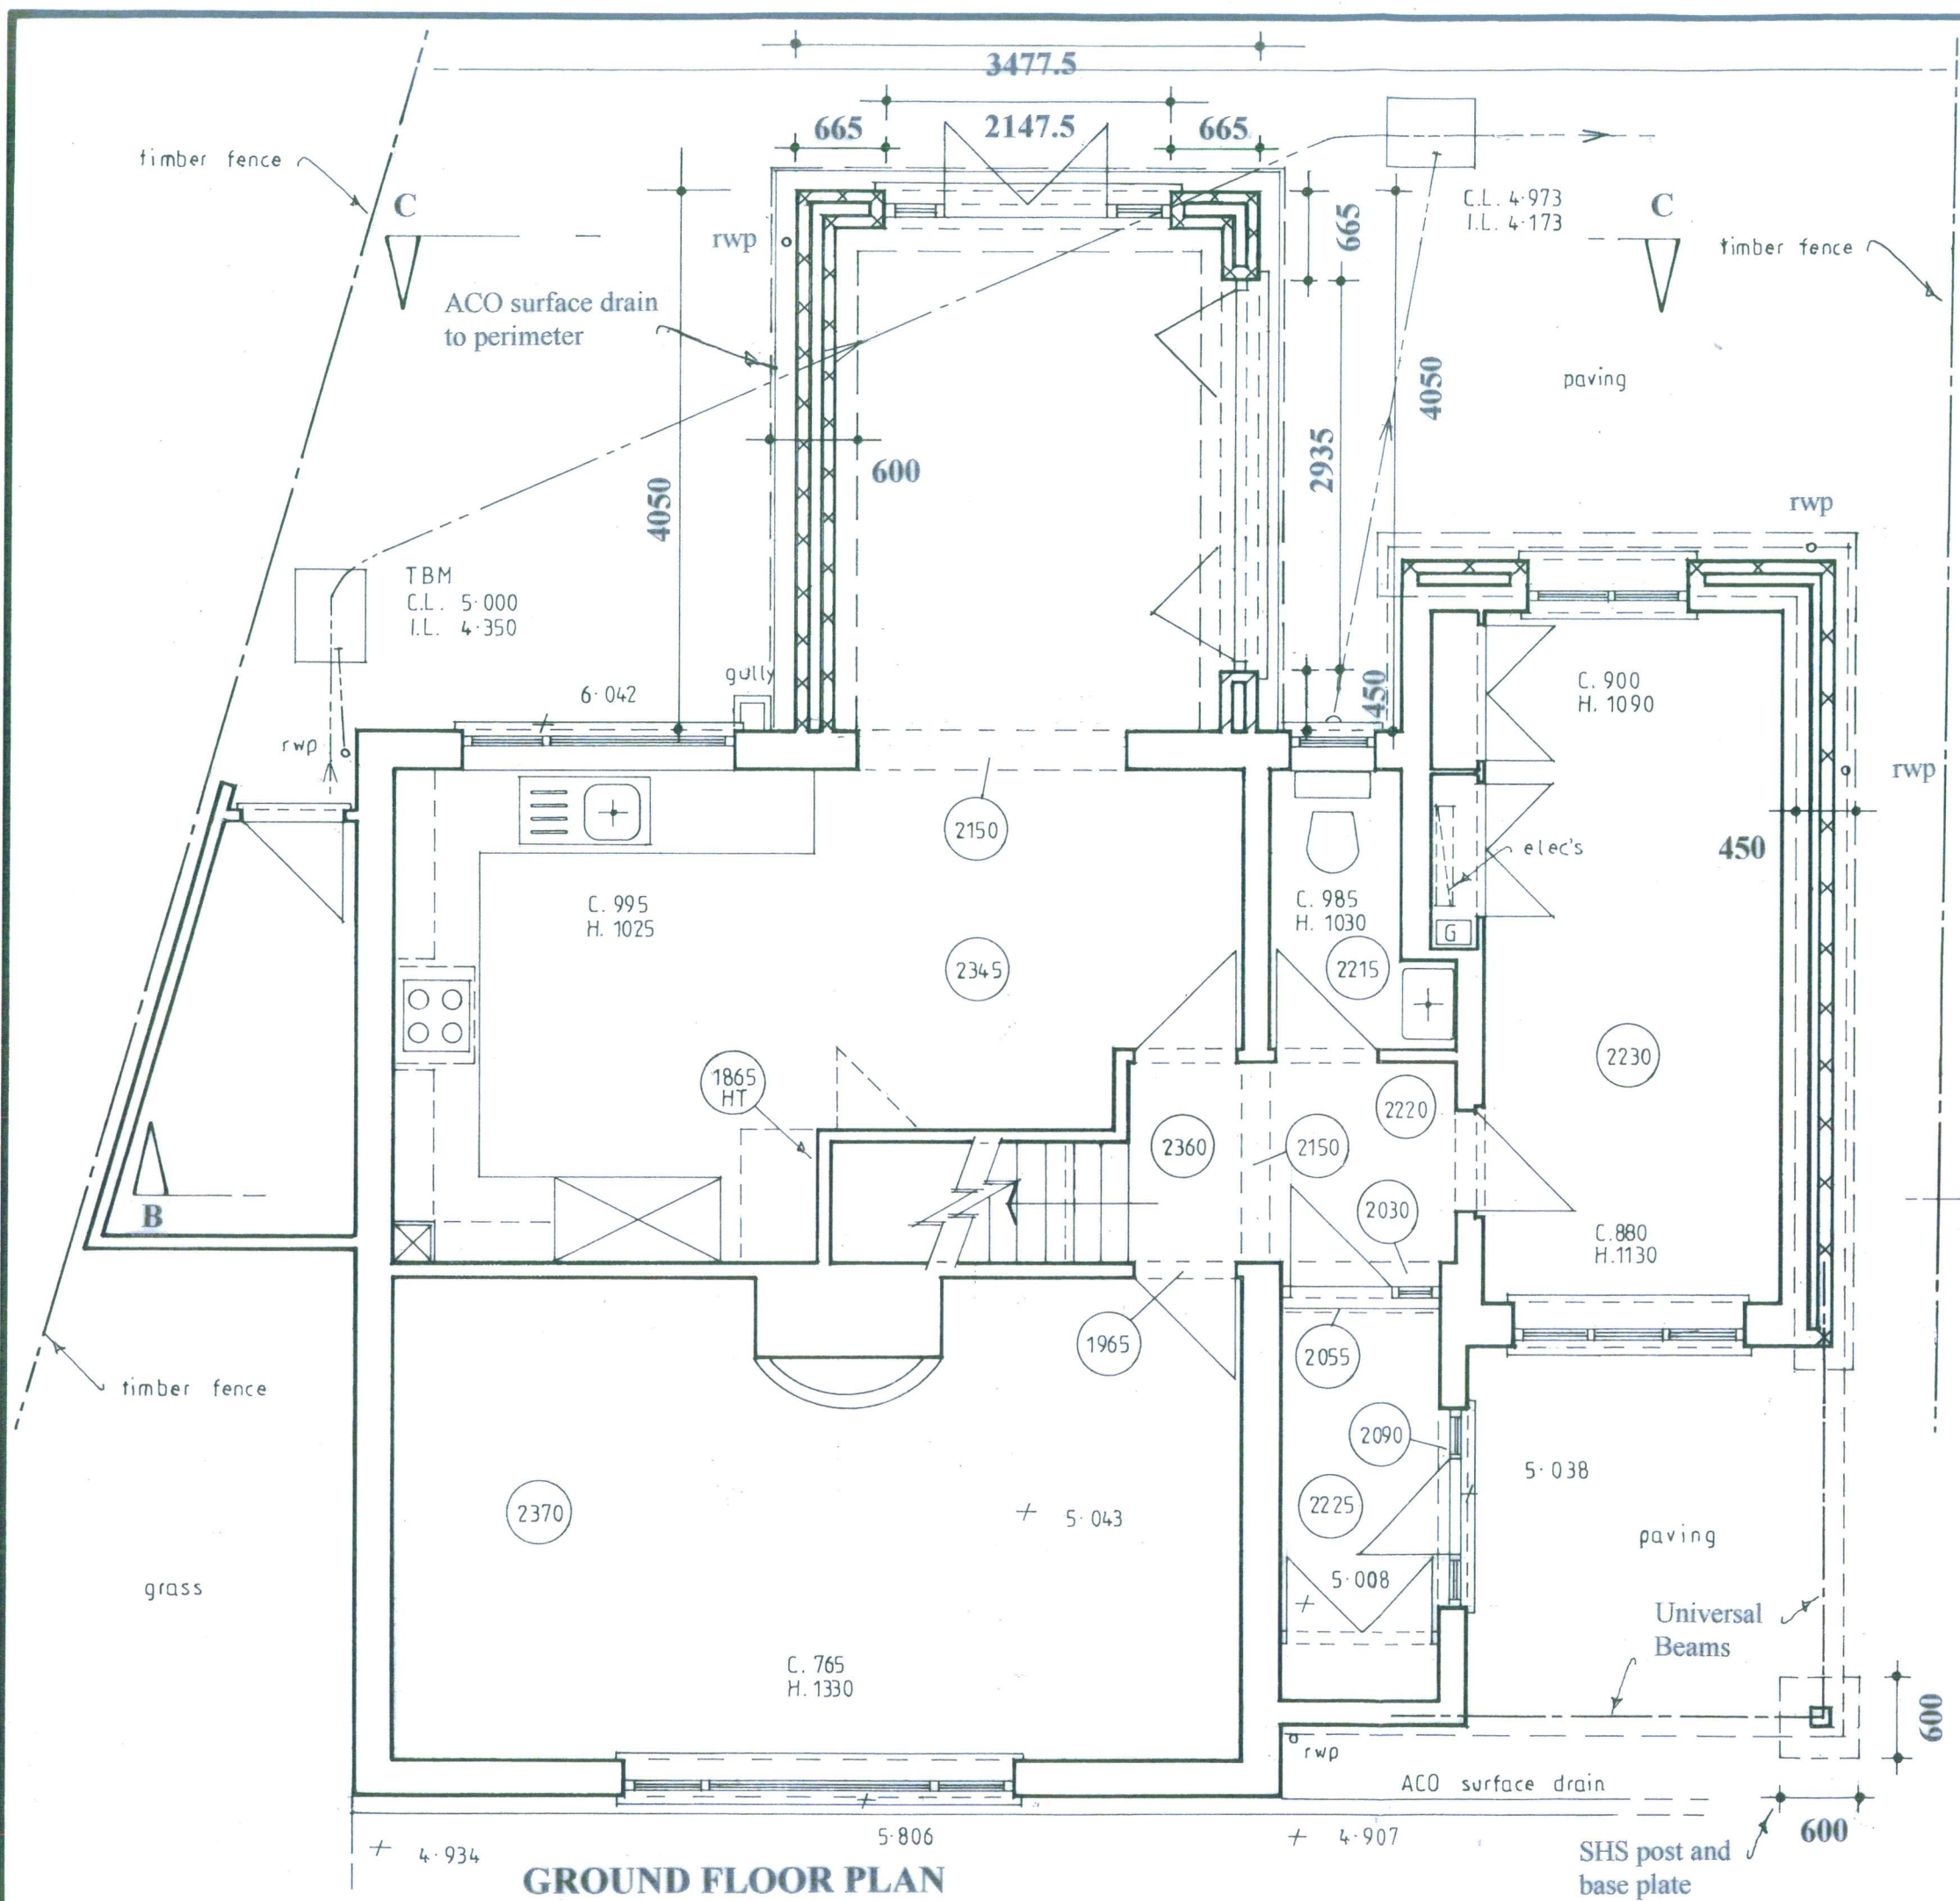

Paul M Noad Associates

130 APR 2020

SCALE BAR - 1:50

0m 1m 2m 3m 4m 5m

NB - All structural detailing to be to structural engineer's later specification

All materials to match existing to Local Authority approval

NB - In addition to measured survey data, this drawing has been prepared in accordance with information supplied by H M Land Registry, Ordnance Survey and Promap Service, Licence Number 100020449

Any discrepancies are to be reported to the Agent immediately and prior to any checks on site being made by Paul M Noad Associates

Title		GROUND FLOOR AS PROPOSED	
Project	1A PALMBEACH AVENUE HYTHE KENT CT21 6NH	Scale	1:50
		Date	March 2020
		Drawn	PMN

PAUL M. NOAD Land and Building Surveyors

PELICAN HOUSE, 86 HIGH STREET
HYTHE, KENT CT21 5AJ
Telephone (01303) 261660

ANP

Client: Stuart Jeffrey
1a Palmbeach Avenue
Hythe, Kent CT21 6NH

Drg No. 20.07-12

☐ DETAILED MEASURED AND LEVELLED SURVEYS
☐ DESIGN ☐ PLANNING ☐ BUILDING REGULATIONS