



Scale 1:100

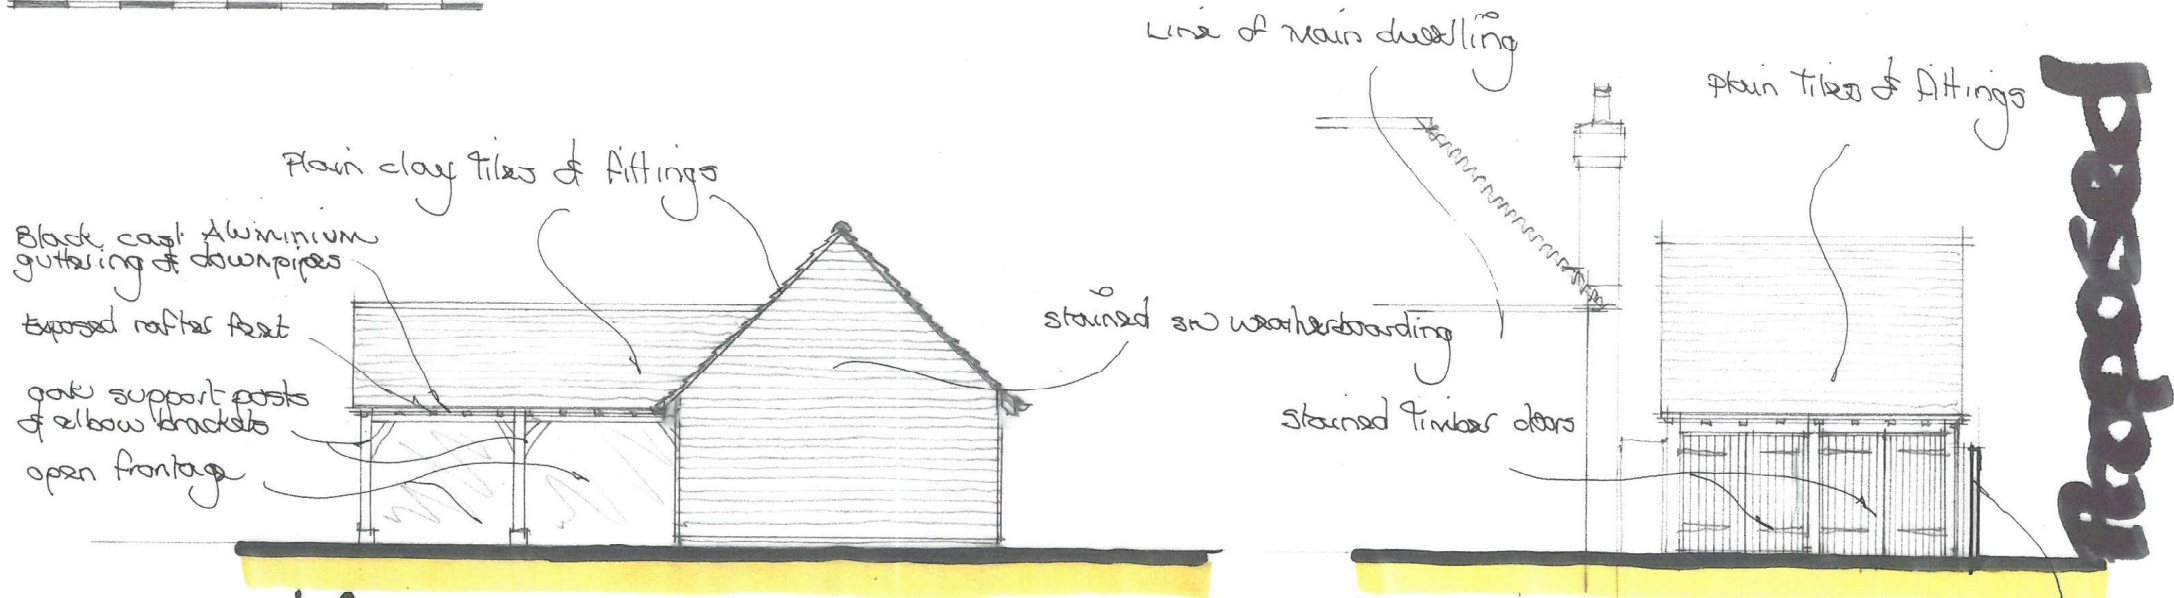


Side

Front

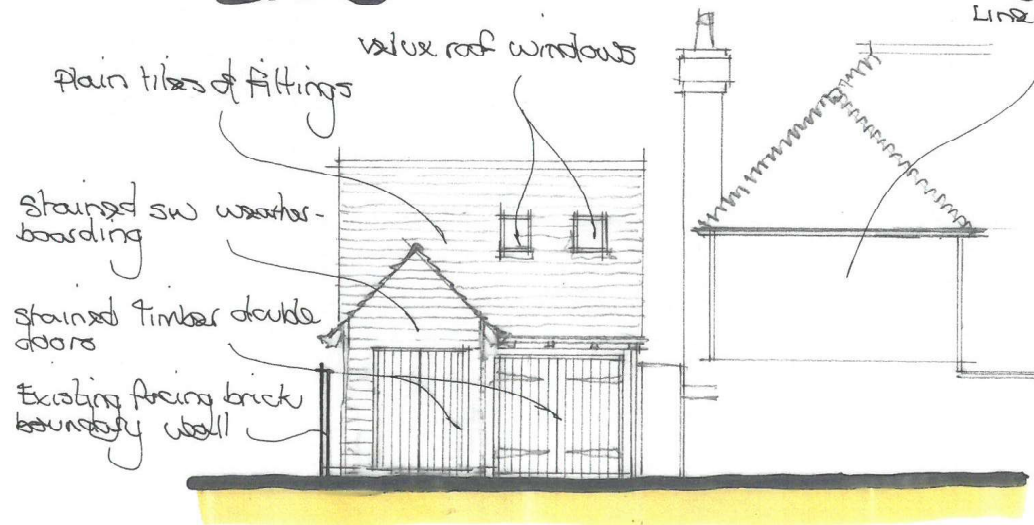

Rear

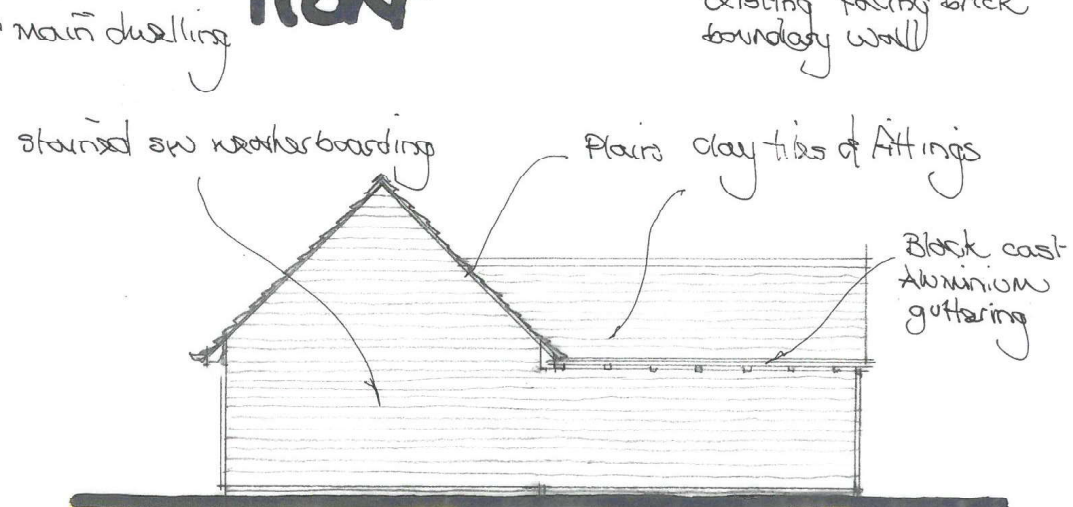

Side

Elevations

Internal Alterations & New Outbuilding, Fairfield House, Fairfield Road, New Romney, Romney Marsh, Kent

For Mr & Mrs D Curtis

A J SCOTT Building Designs Ltd Architect

Forest House, Malthouse Lane, Warehorne, Ashford, Kent TN26 2EL
Tel 01233 733555 Mobile 07753 859569 E-Mail ajscott54@outlook.com

A LB notes amended 5/5/20

219/38-09A