Existing West Elevation (Elevation B)

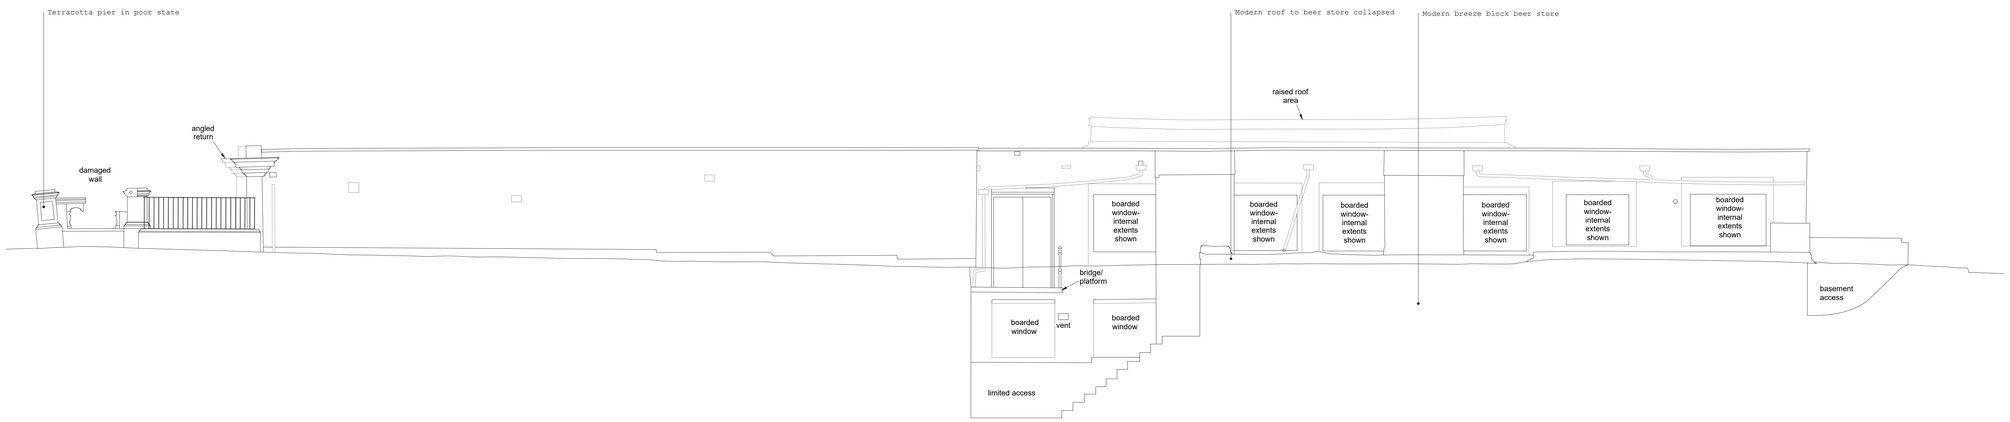

Existing East Elevation (Elevation D)

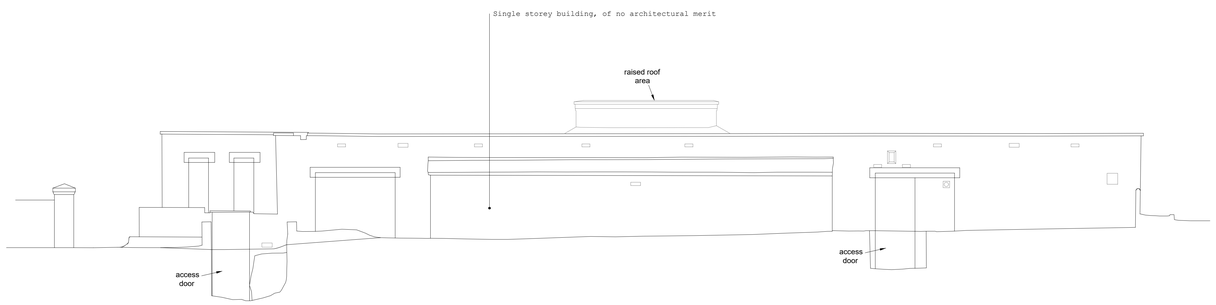

Existing North Elevation (Elevation B)

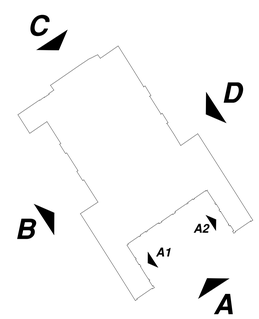

Key (Not to Scale)

0 0.5 1 2 3M

Building Survey by J. C. White 2005 and 2007

Hollaway

London | 12a Acton Street | London | WC1X 9NG
T +44 (0) 20 7841 6625 | E london@hollawaystudio.co.uk | W www.hollawaystudio.co.uk
Kent | The Tramway Stables | Rampart Road | Hythe | Kent | CT21 5BG
T +44 (0)1303 261 510 | E kent@hollawaystudio.co.uk | W www.hollawaystudio.co.uk

Project | THE LEAS PAVILION, THE LEAS FOLKESTONE

Client | GUSTAVIA LTD.

Title | EXISTING ELEVATIONS SHEET 2

Status | PLANNING

Scale@A0 | 1:50 **Date** | 14.04.20 **Drawn** | DS **Chk'd** | ME

Project Number 19.098 | Drawing Number 015LB | Revision P1

Bim Number