




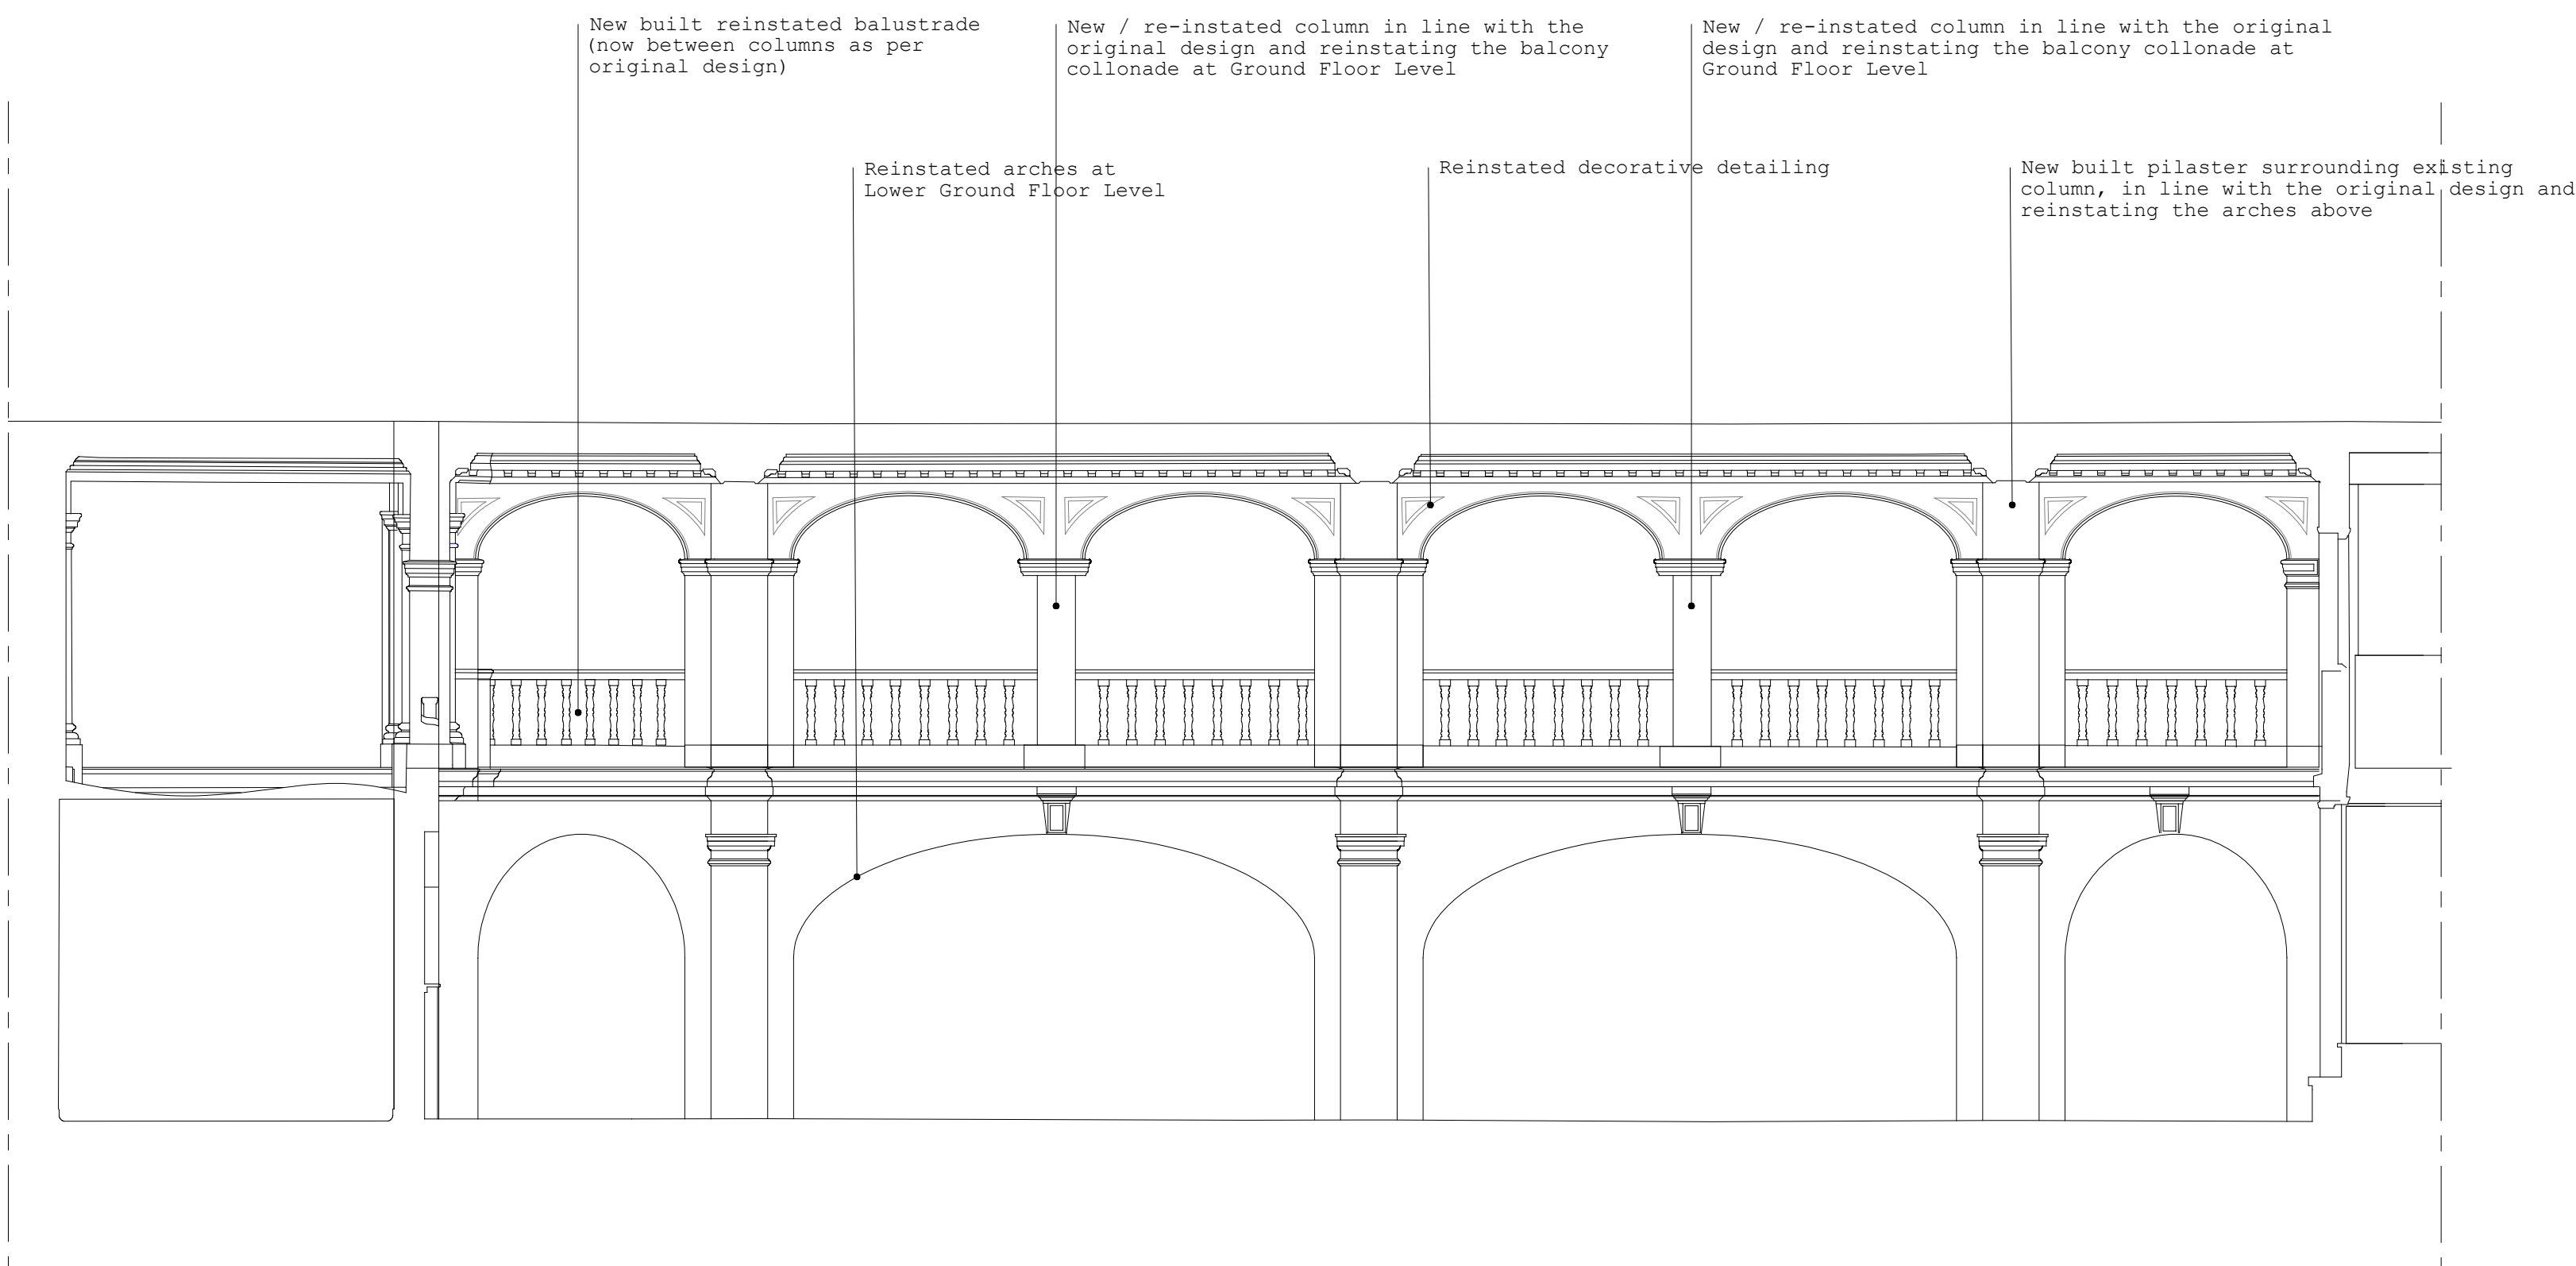

Proposed West Internal Elevation

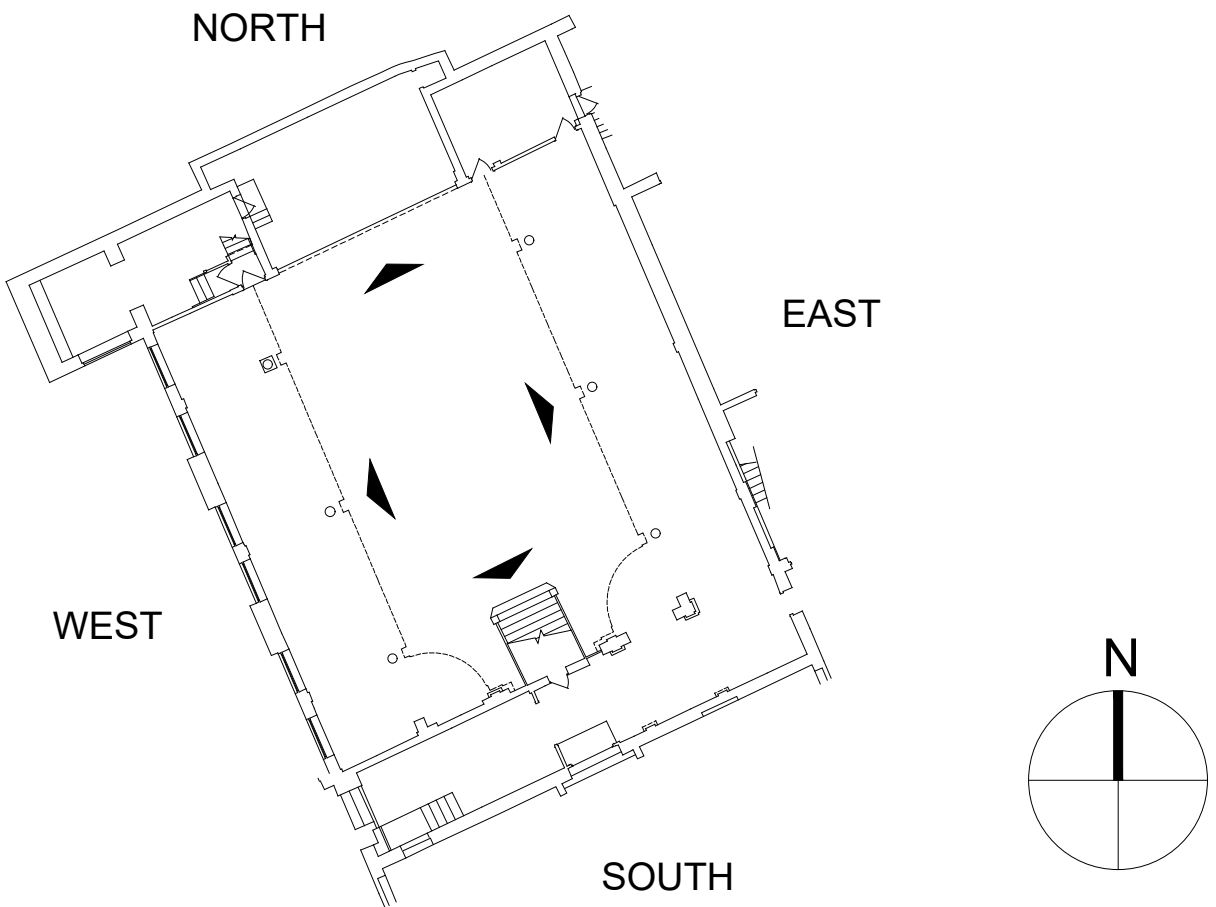

Key Plan (Not to Scale)

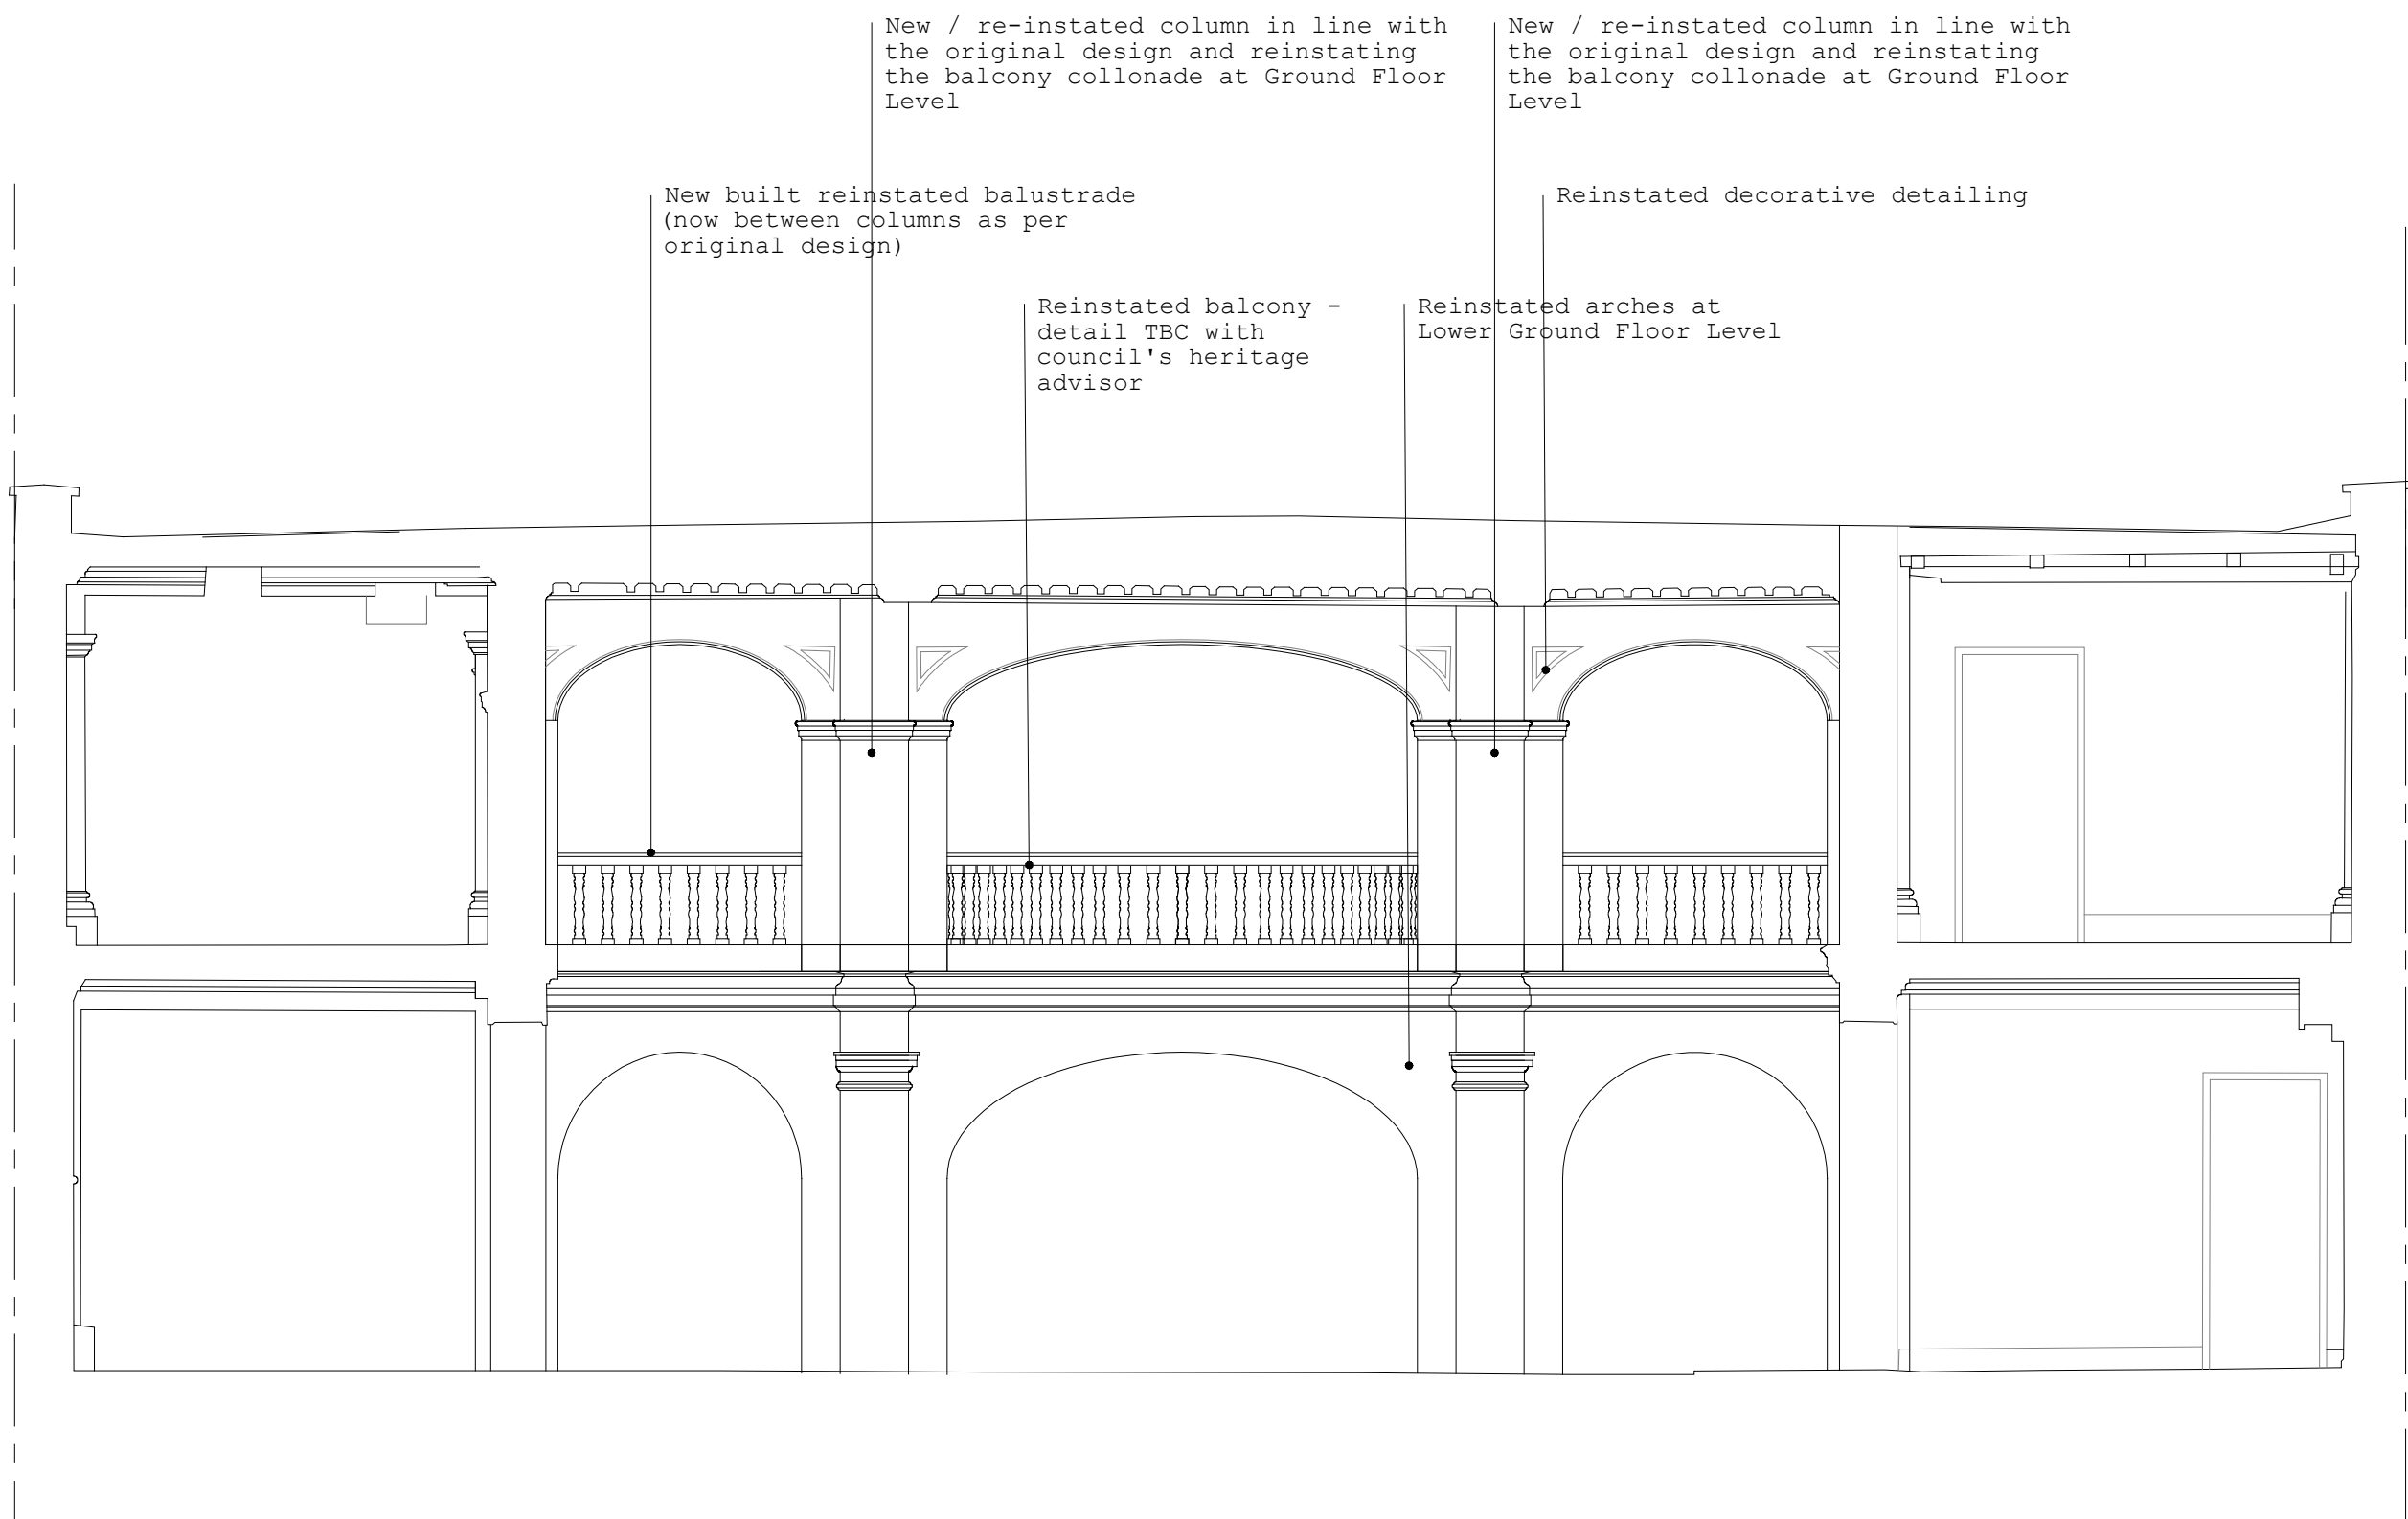

Proposed North Internal Elevation



Hollaway

London | 11a Acton Street | London | WC1X 8HG
T +44 (0) 20 7038 5825 | E london@hollawaystudio.co.uk | W www.hollawaystudio.co.uk

Kent | The Tramway Stables | Rampart Road | Hythe | Kent | CT21 5BG
T +44 (0)1303 260 515 | E kent@hollawaystudio.co.uk | W www.hollawaystudio.co.uk

Project | THE LEAS PAVILION, THE LEAS
FOLKESTONE

Client | GUSTAVIA LTD.

Title | PROPOSED INTERNAL ELEVATIONS: WEST AND NORTH - SHEET 1

Status | PLANNING

Scale|A1 | 1:50 Date | 07.04.20 Drawn | DS Chk'd | ME

Project Number
19.098
Bim Number

Drawing Number
055LB

Revision
P1