




NO. 5 CLIFTON CRESCENT NO. 3 CLIFTON CRESCENT NO. 1 CLIFTON CRESCENT

EXISTING ELEVATION (REAR)

0m 2m 4m 6m 8m 10m 12m 14m 16m 18m 20m

SCALE BAR

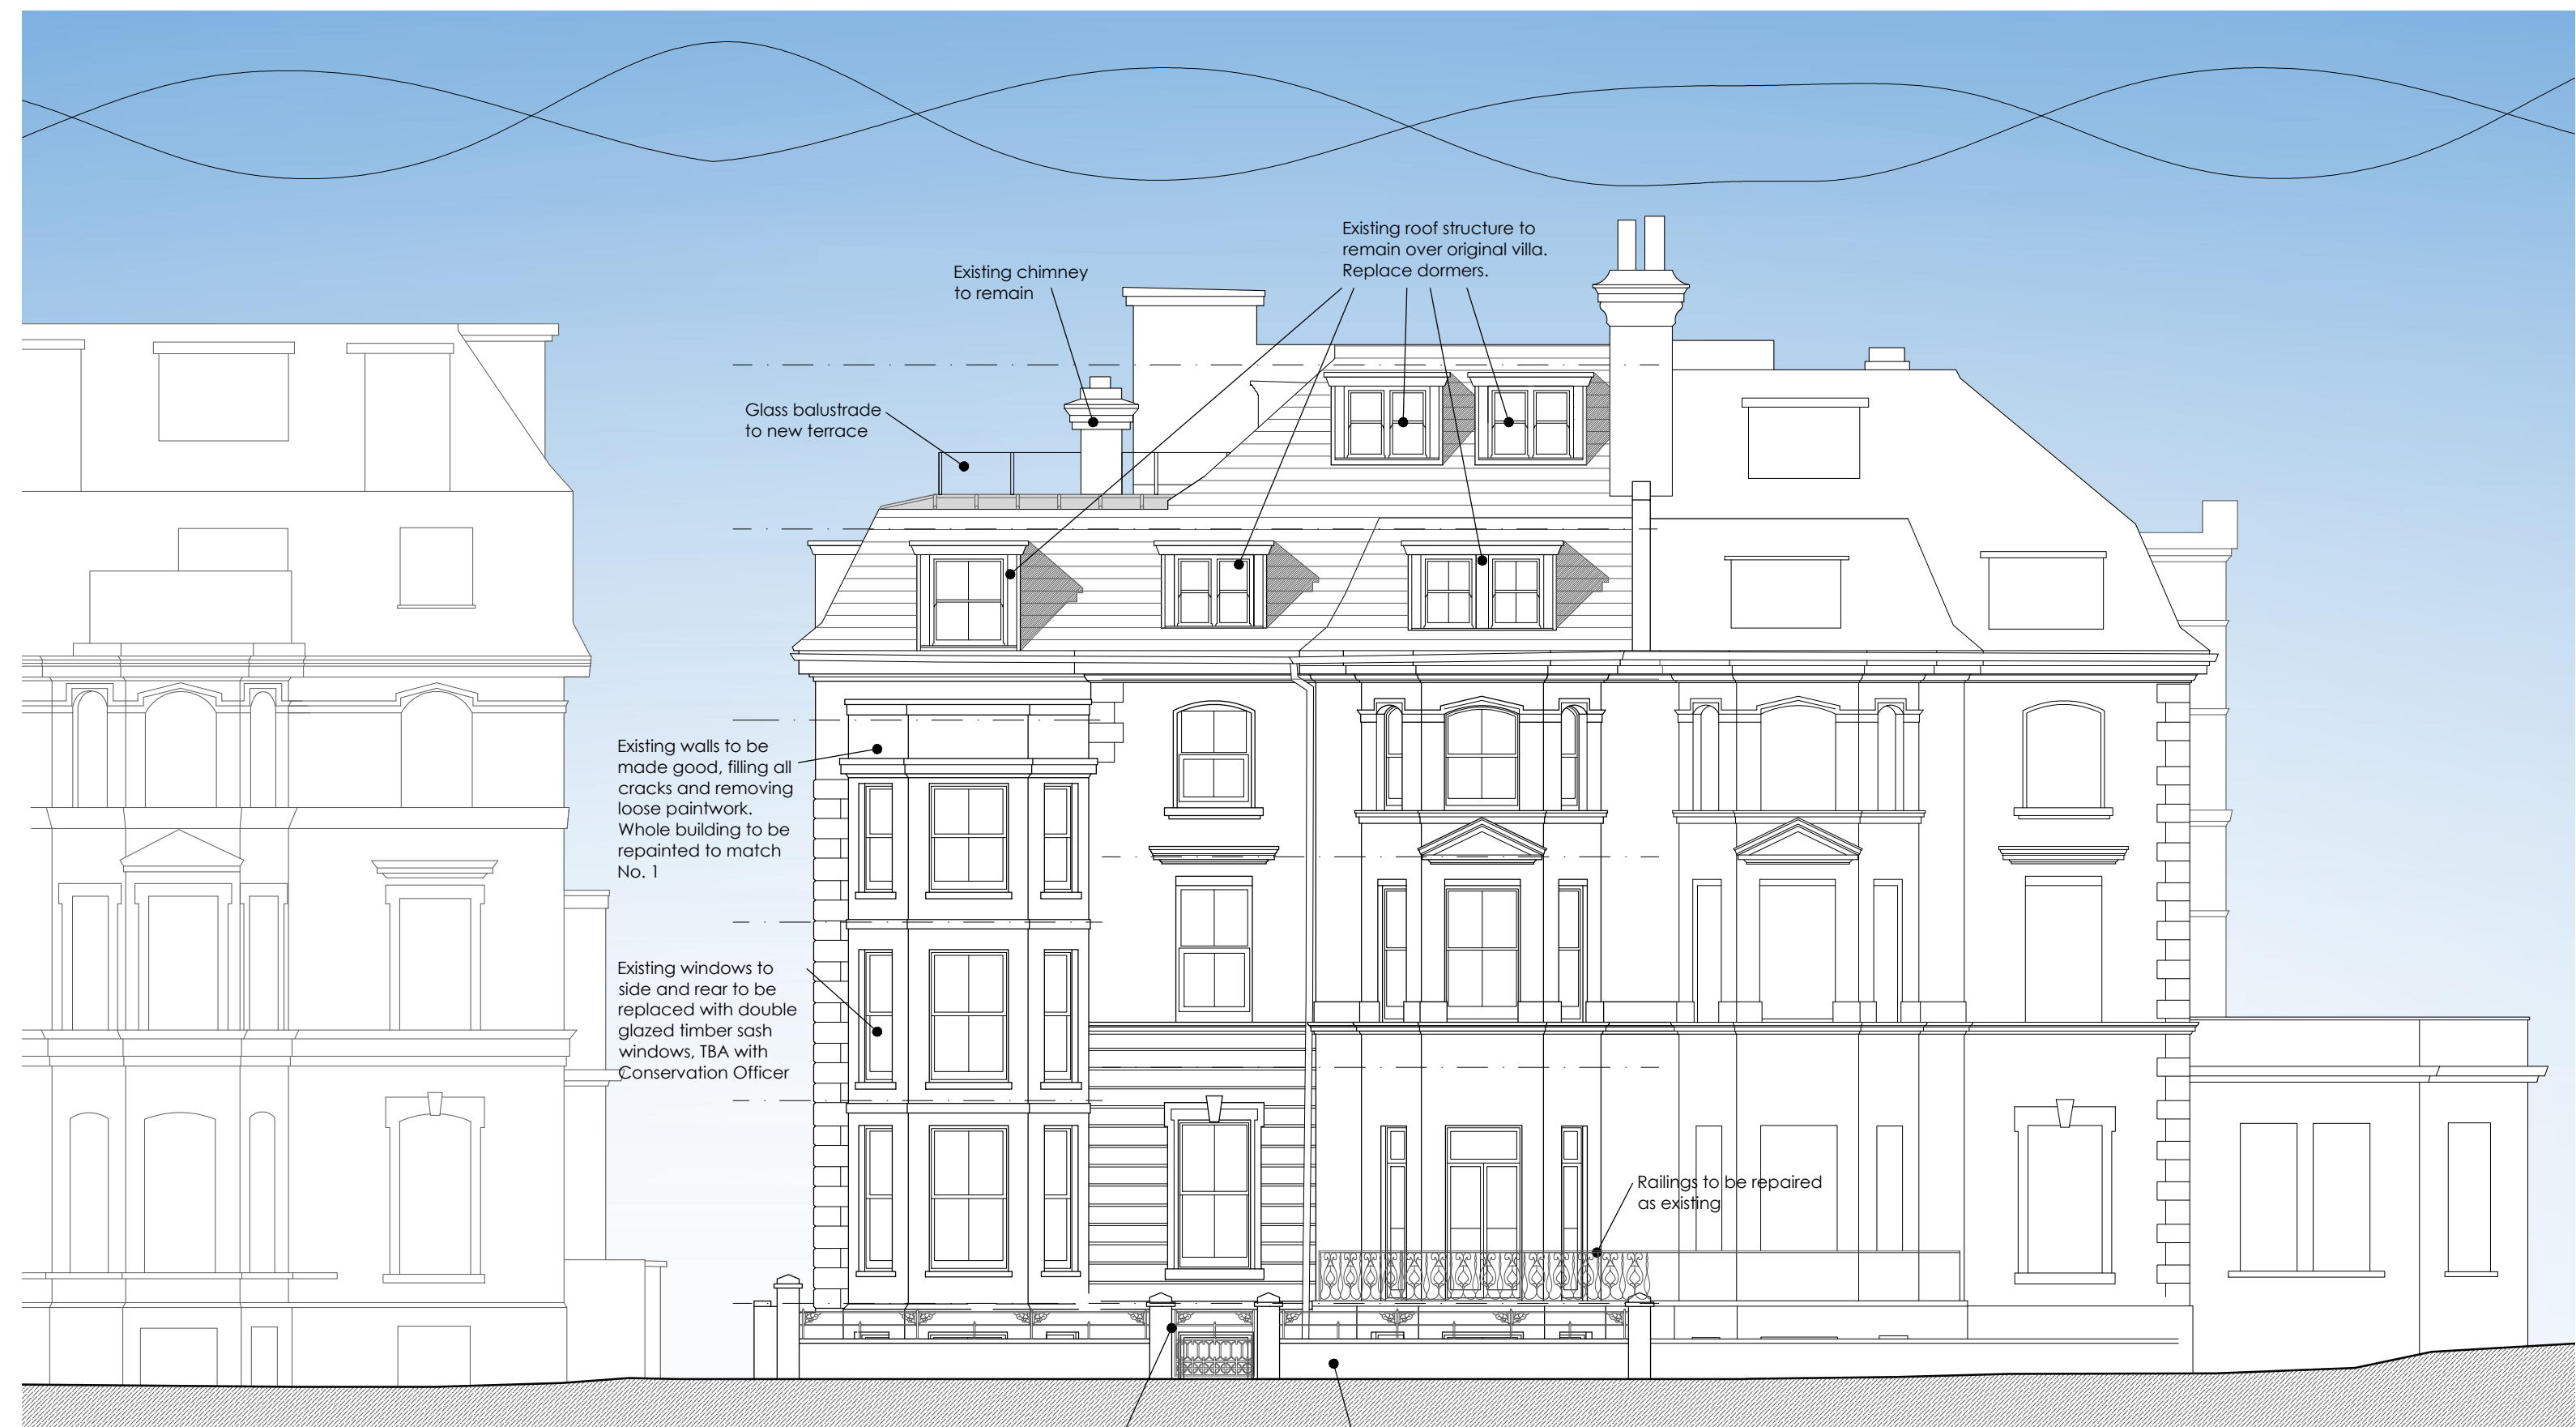

NO. 5 CLIFTON CRESCENT NO. 3 CLIFTON CRESCENT NO. 1 CLIFTON CRESCENT

PROPOSED ELEVATION (REAR)

G	22.05.20	Roof top glass balustrade added for new roof terrace.
F	18.03.20	Notes revised.
E	24.02.20	Dormer elevations revised to include cheek and architrave detail. Railing and gate to rear sunken terrace wall revised as per Conservation comments at site meeting on 13.02.20.
D	06.06.19	Revised drawings to clients comments received 03.05.19 for planning submission.
C	14.11.18	Updated following Conservation Officers comments.
B	10.09.18	Updated following Planning officers comments.
A	10.07.18	Updated following Planning and Heritage officers comments.
Rev	Date	Comments

PLANNING

Client
TEXO DEVELOPMENTS

Project
3 CLIFTON CRESCENT
FOLKESTONE
CT20 2EL

Title
EXISTING AND PROPOSED ELEVATION 3

Project No.	Date
6384	MAY 2018
Drawing No.	Revision
6384 - PD - 16	G
Scale	Drawn
1:100 @ A1	NB
	Check
	PNG

Nespar House, London Road
Wrotham Heath, Kent, TN15 7RS
phone: 01732 753333
fax: 01732 753334
info@offsetarchitects.co.uk
www.offsetarchitects.co.uk

offset
architects