




Post Room
16 AUG 2018

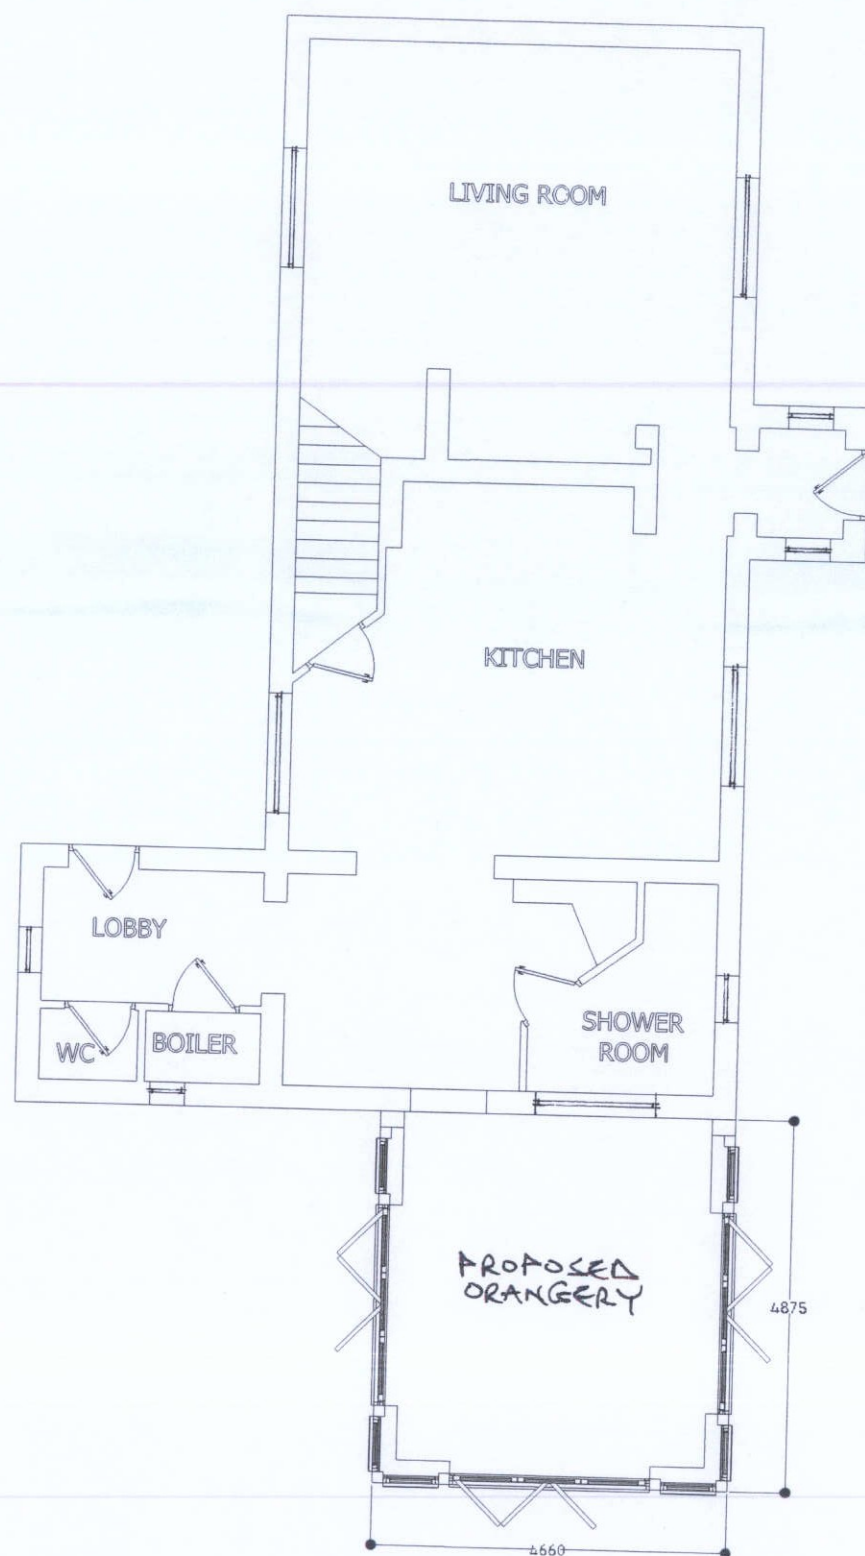

PROPOSED GROUND FLOOR PLAN

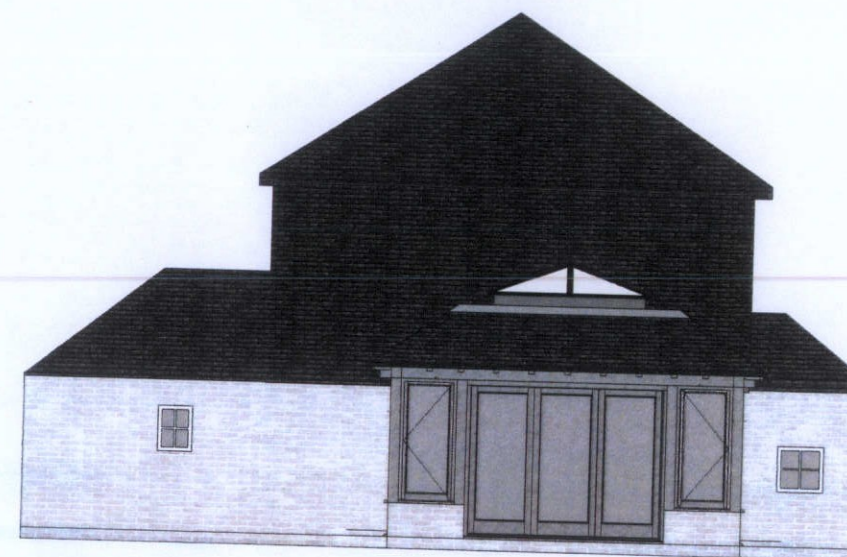

PROPOSED NORTH ELEVATION

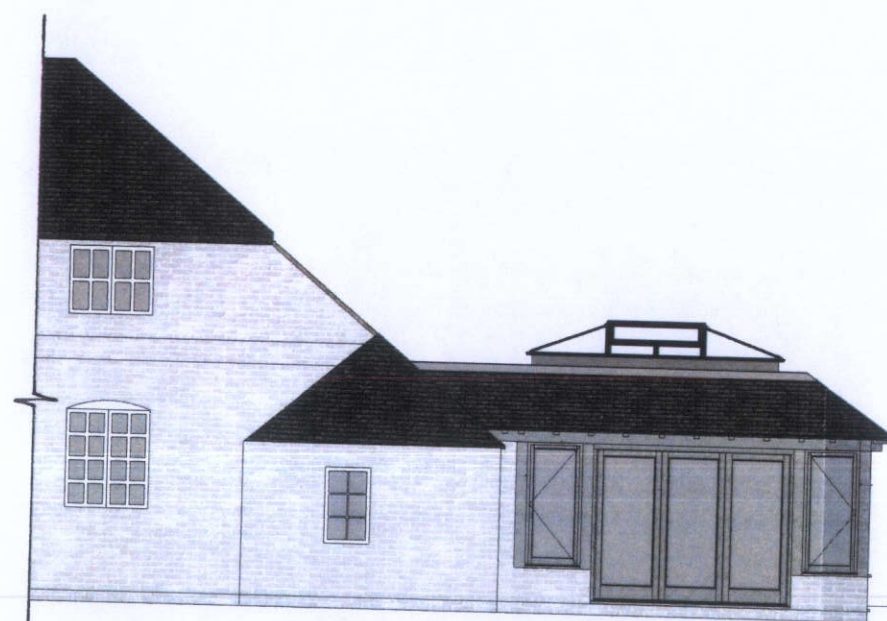

PROPOSED EAST ELEVATION



PROPOSED WEST ELEVATION

ARG. No. 38148/04

0m 5m
1:100 @ A3



Proposed