


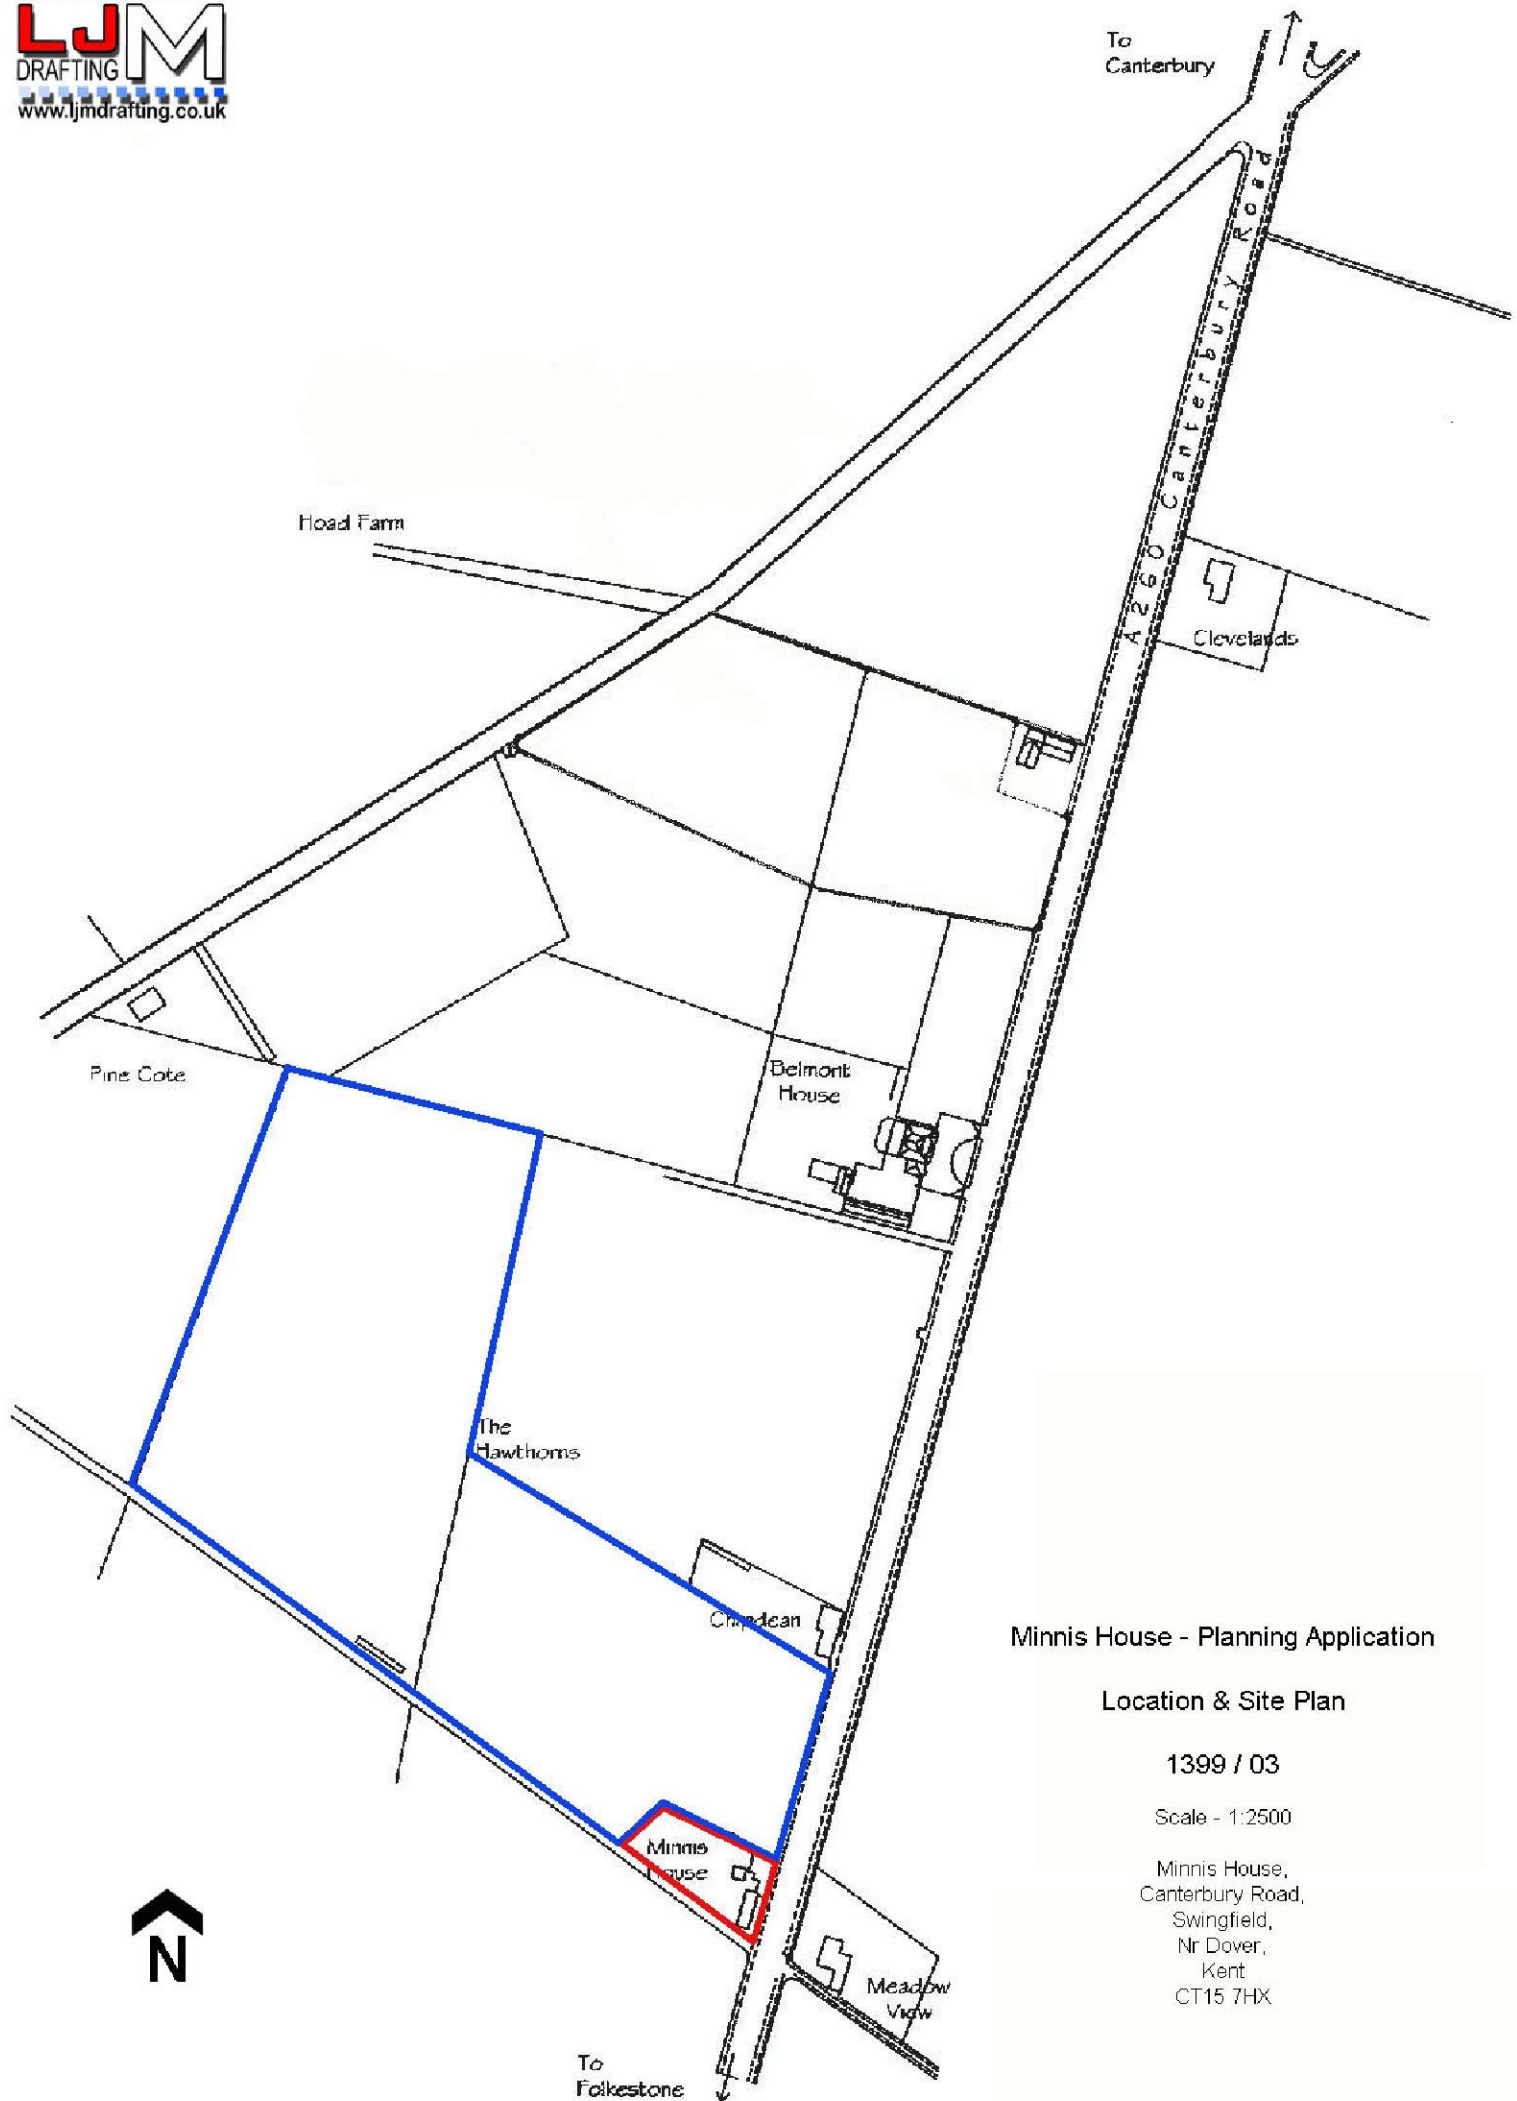

Minnis House - Planning Application

Location & Site Plan

1399 / 03

Scale - 1:2500

Minnis House,
Canterbury Road,
Swingfield,
Nr Dover,
Kent
CT15 7HX