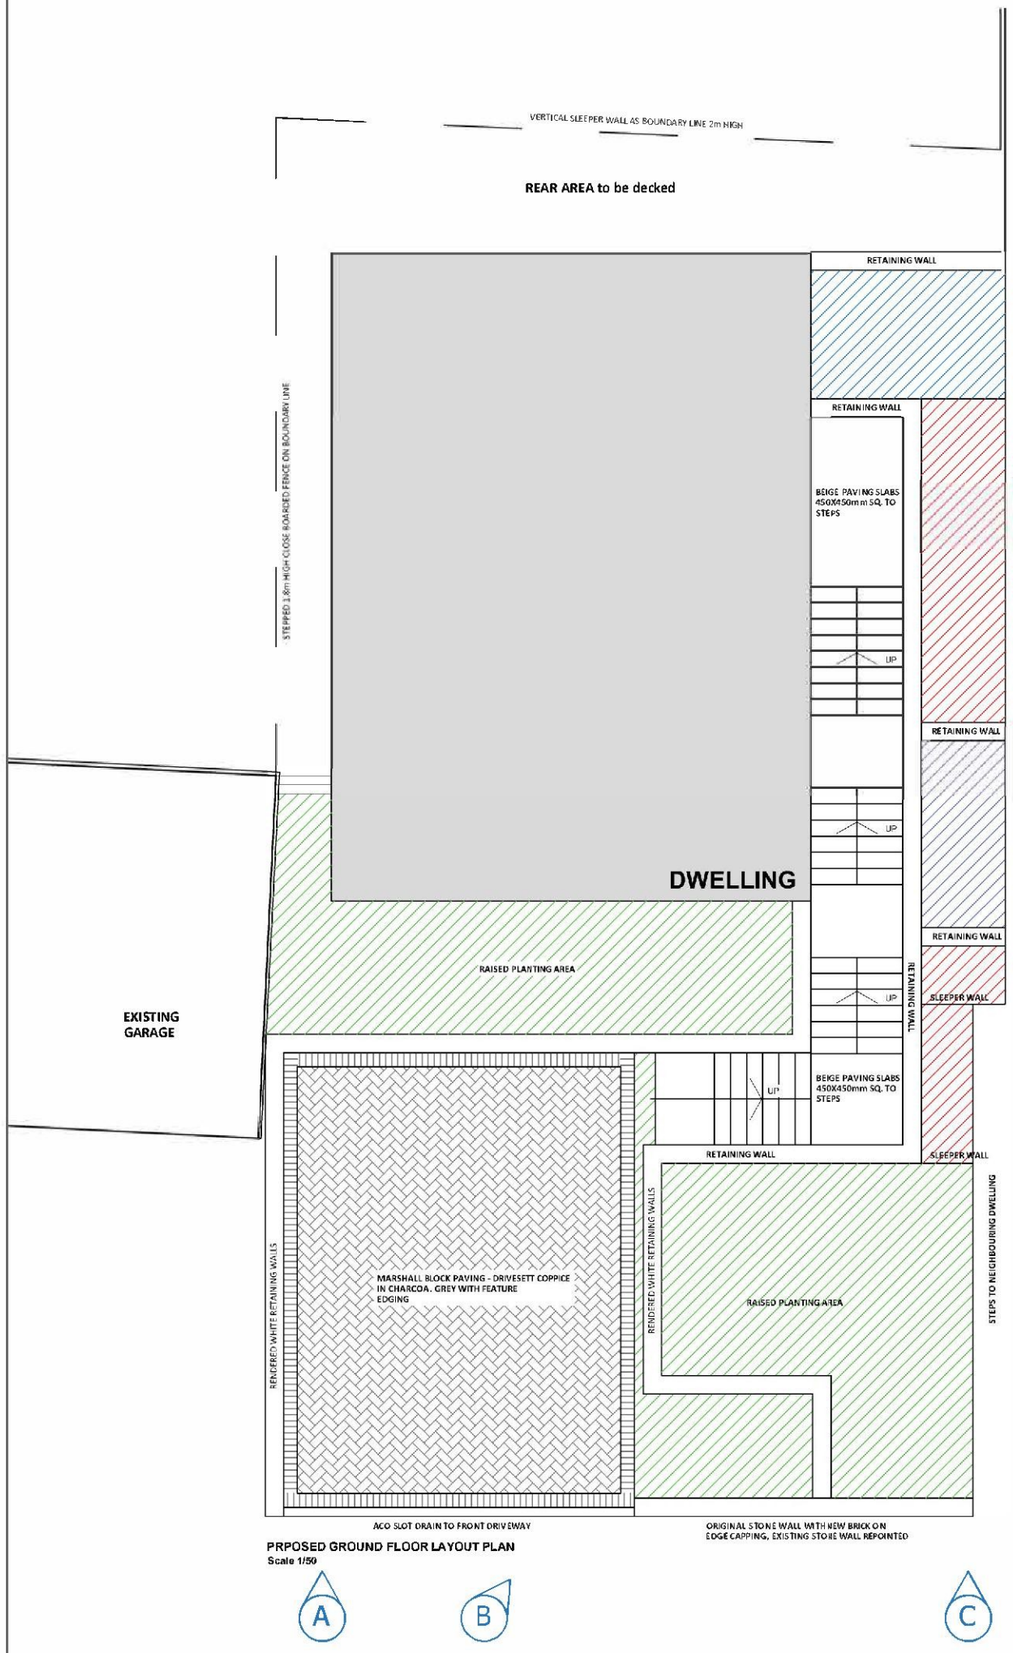



PRPOSED GROUND FLOOR LAYOUT PLAN
Scale 1/50

Mixture of
Herb Garden Area
Small Bay tree
Rosemary , Tyme, Sage

Mixture of Herbaeous perrenials
Hosta 'Plantaginea varigated
Artemisia schmidtiana 'Silver Mound
Juniperus horizontalis.

Mixture of Ornamental Grasses
Miscanthus sinensis 'Zebrinus
Festuca glauca 'Elijah Blue
Hakonechloa macra 'Aureola

Mixture of Herbaeous perrenials
Hosta 'Plantaginea varigated
Artemisia schmidtiana 'Silver Mound
Juniperus horizontalis.


Grey / Biege coloured Shingle



Photograph A



Photograph B

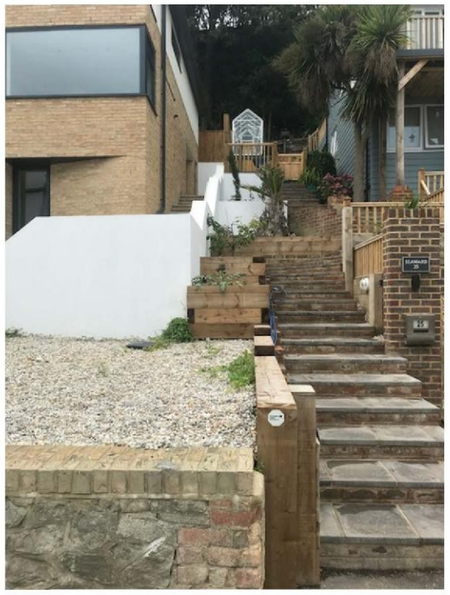

Photograph C

CAD SOLUTIONS
16 Castle Street, Dover, Kent. CT16 1PW
tel: 01304 447942 Email: cadsolu@aol.com

CLIENT

PROJECT
Proposed new dwelling at 25 Radnor Cliff, Folkestone

DRAWING
Landscaping Scheme and Boundary treatment details

| SCALE | DRAWN BY | DATE |
|---|---|---|
| 1:100(A3) | MW | 09.05.18 |

DRAWING No. REV
180509-LS-001