


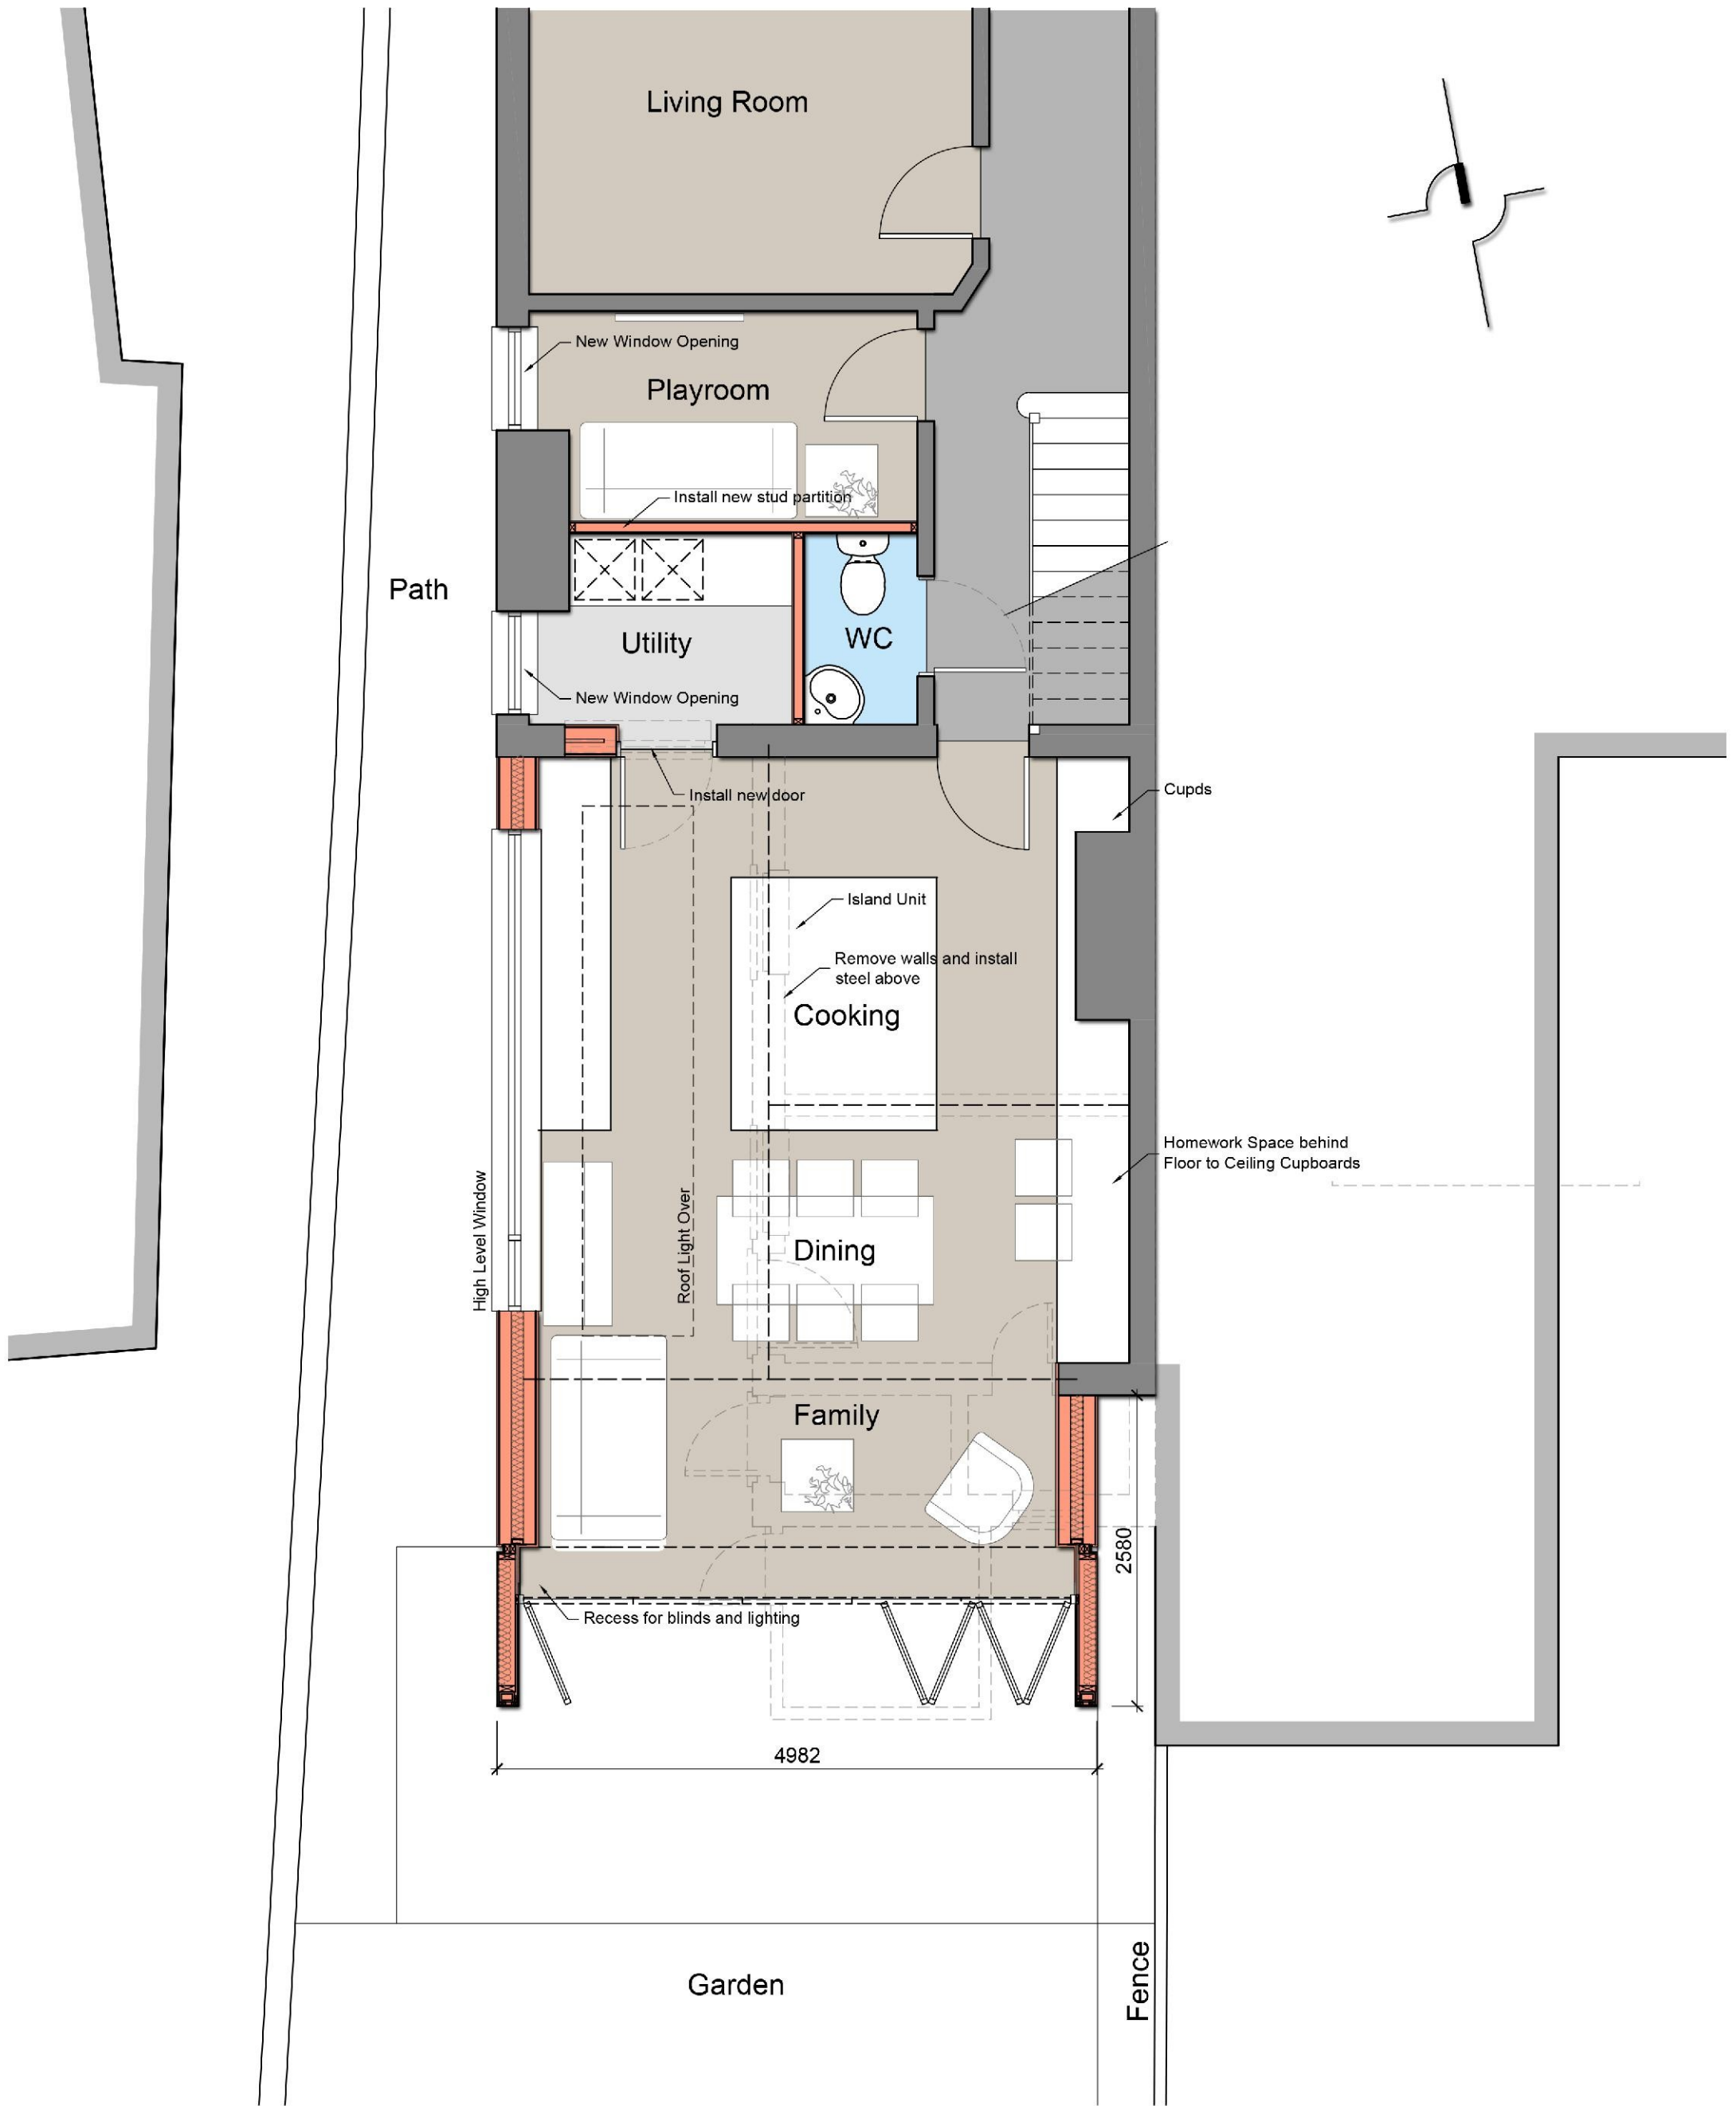

ADAM WOODBRIDGE ARCHITECTS 07619335444 info@adambw.co.uk 33 Mount Pleasant Close Lyngs Kent CT16 6NF	Client / Project Mr & Mrs Spratley No. 16 Seabrook Road (Cambridge Villa) Hythe Kent CT215NA	Drawing Description Proposed Plans Scale 1:50@A3 Drawing Number 18_33_05 Date July 2018 Revision
--	--	---