

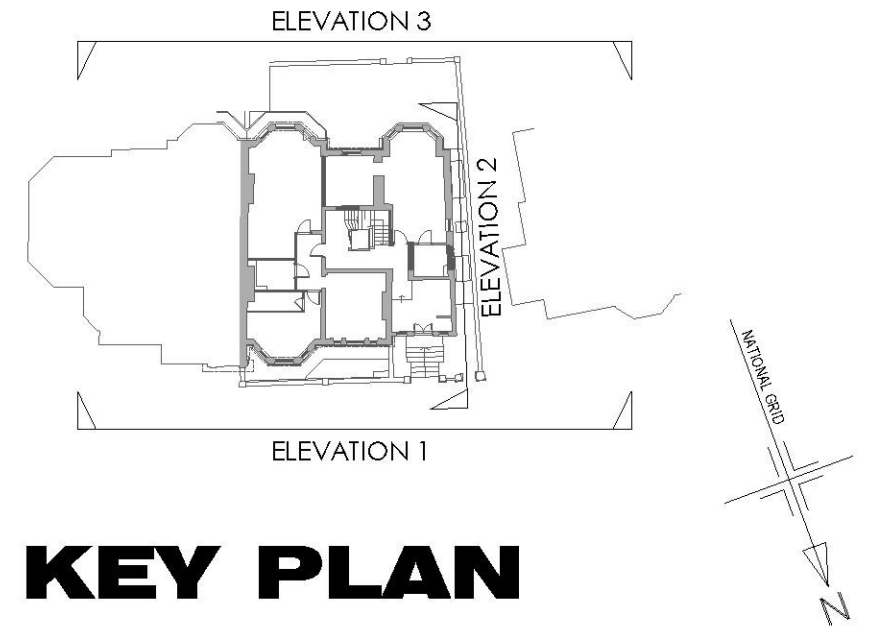


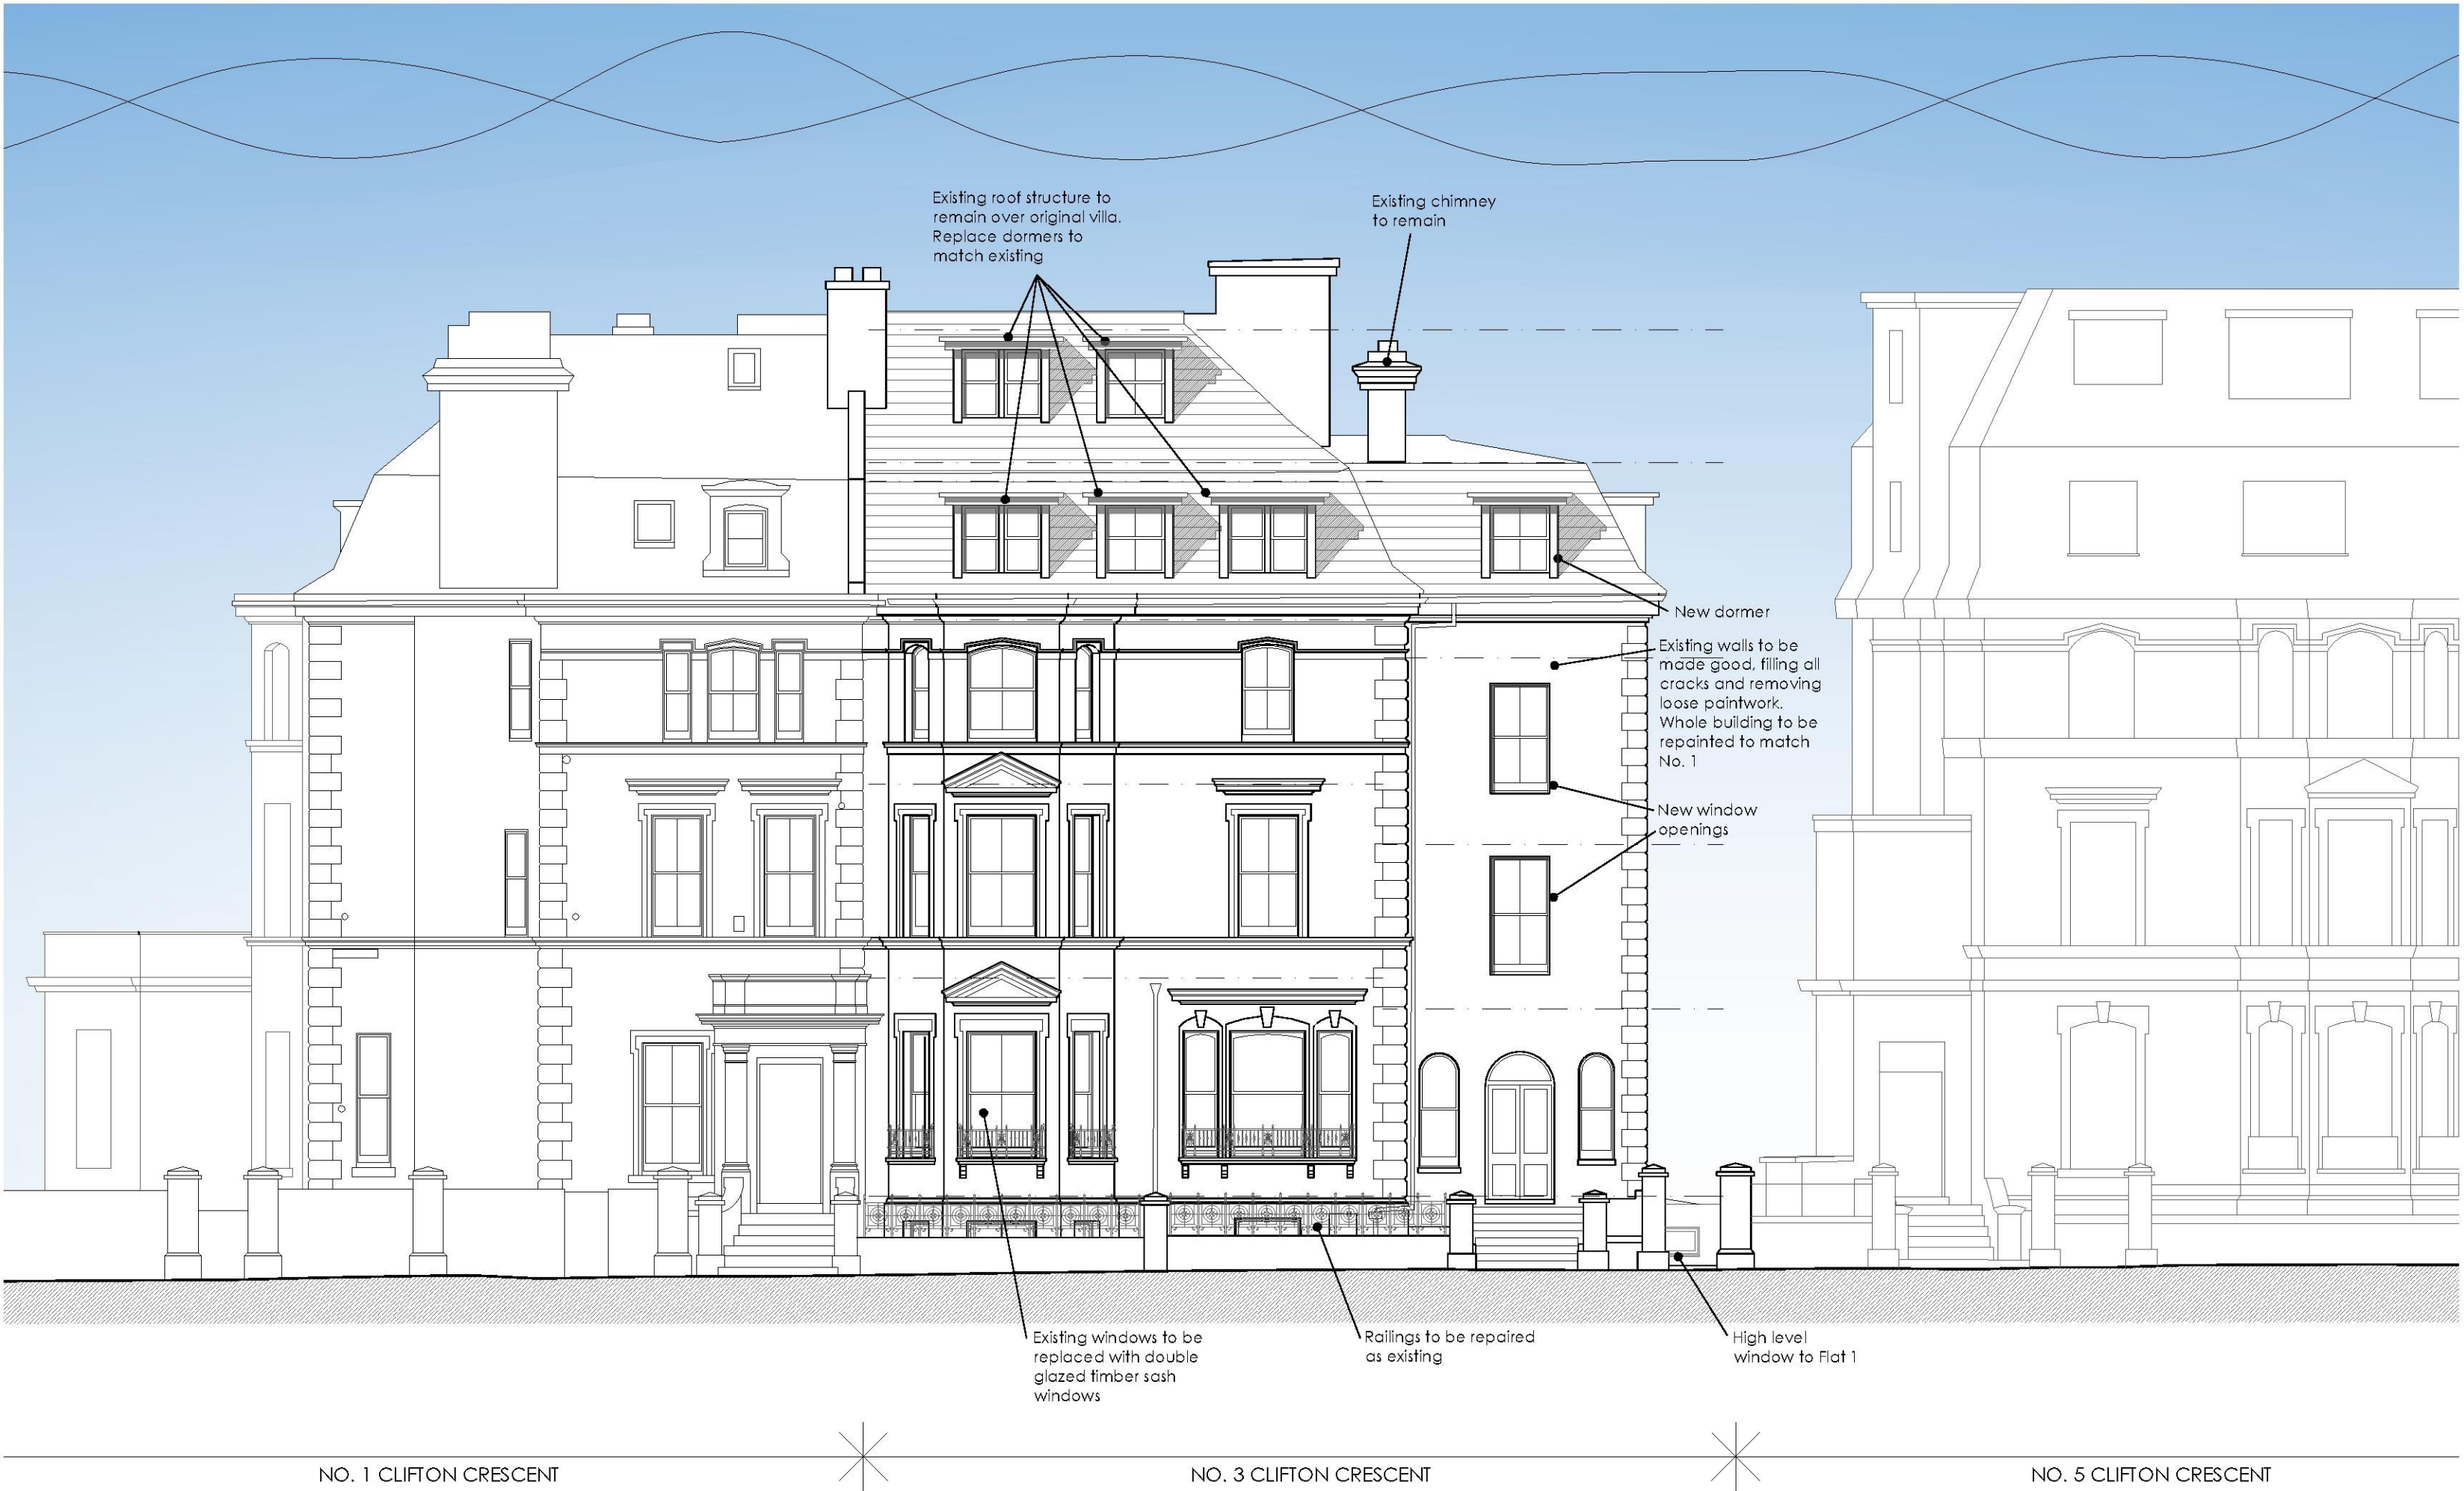

KEY PLAN

NO. 1 CLIFTON CRESCENT NO. 3 CLIFTON CRESCENT NO. 5 CLIFTON CRESCENT

EXISTING ELEVATION 1

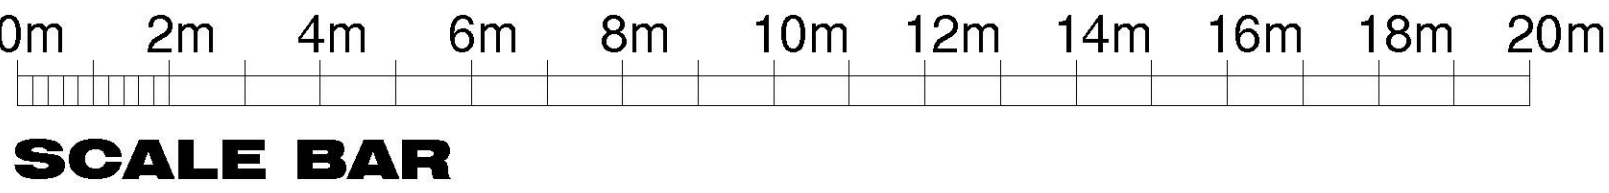

PROPOSED ELEVATION 1

B	10.09.18	Updated following Planning officers comments.
A	10.07.18	Updated following Planning and Heritage officers comments.
Rev	Date	Comments

PLANNING

Client
TEXO DEVELOPMENTS

Project
3 CLIFTON CRESCENT
FOLKESTONE
CT20 2EL

Title
EXISTING AND PROPOSED ELEVATION 1

Project No.	Date
6384	MAY 2018
Drawing No.	Revision
6384 - PD - 14	B
Scale	Drawn
1:100 @ A1	NB
	Check
	PNG

Nepolar House, London Road
Wrotham Heath, Kent, TN15 7RS
phone: 01732 753333
fax: 01732 753334
info@offsetarchitects.co.uk
www.offsetarchitects.co.uk

