


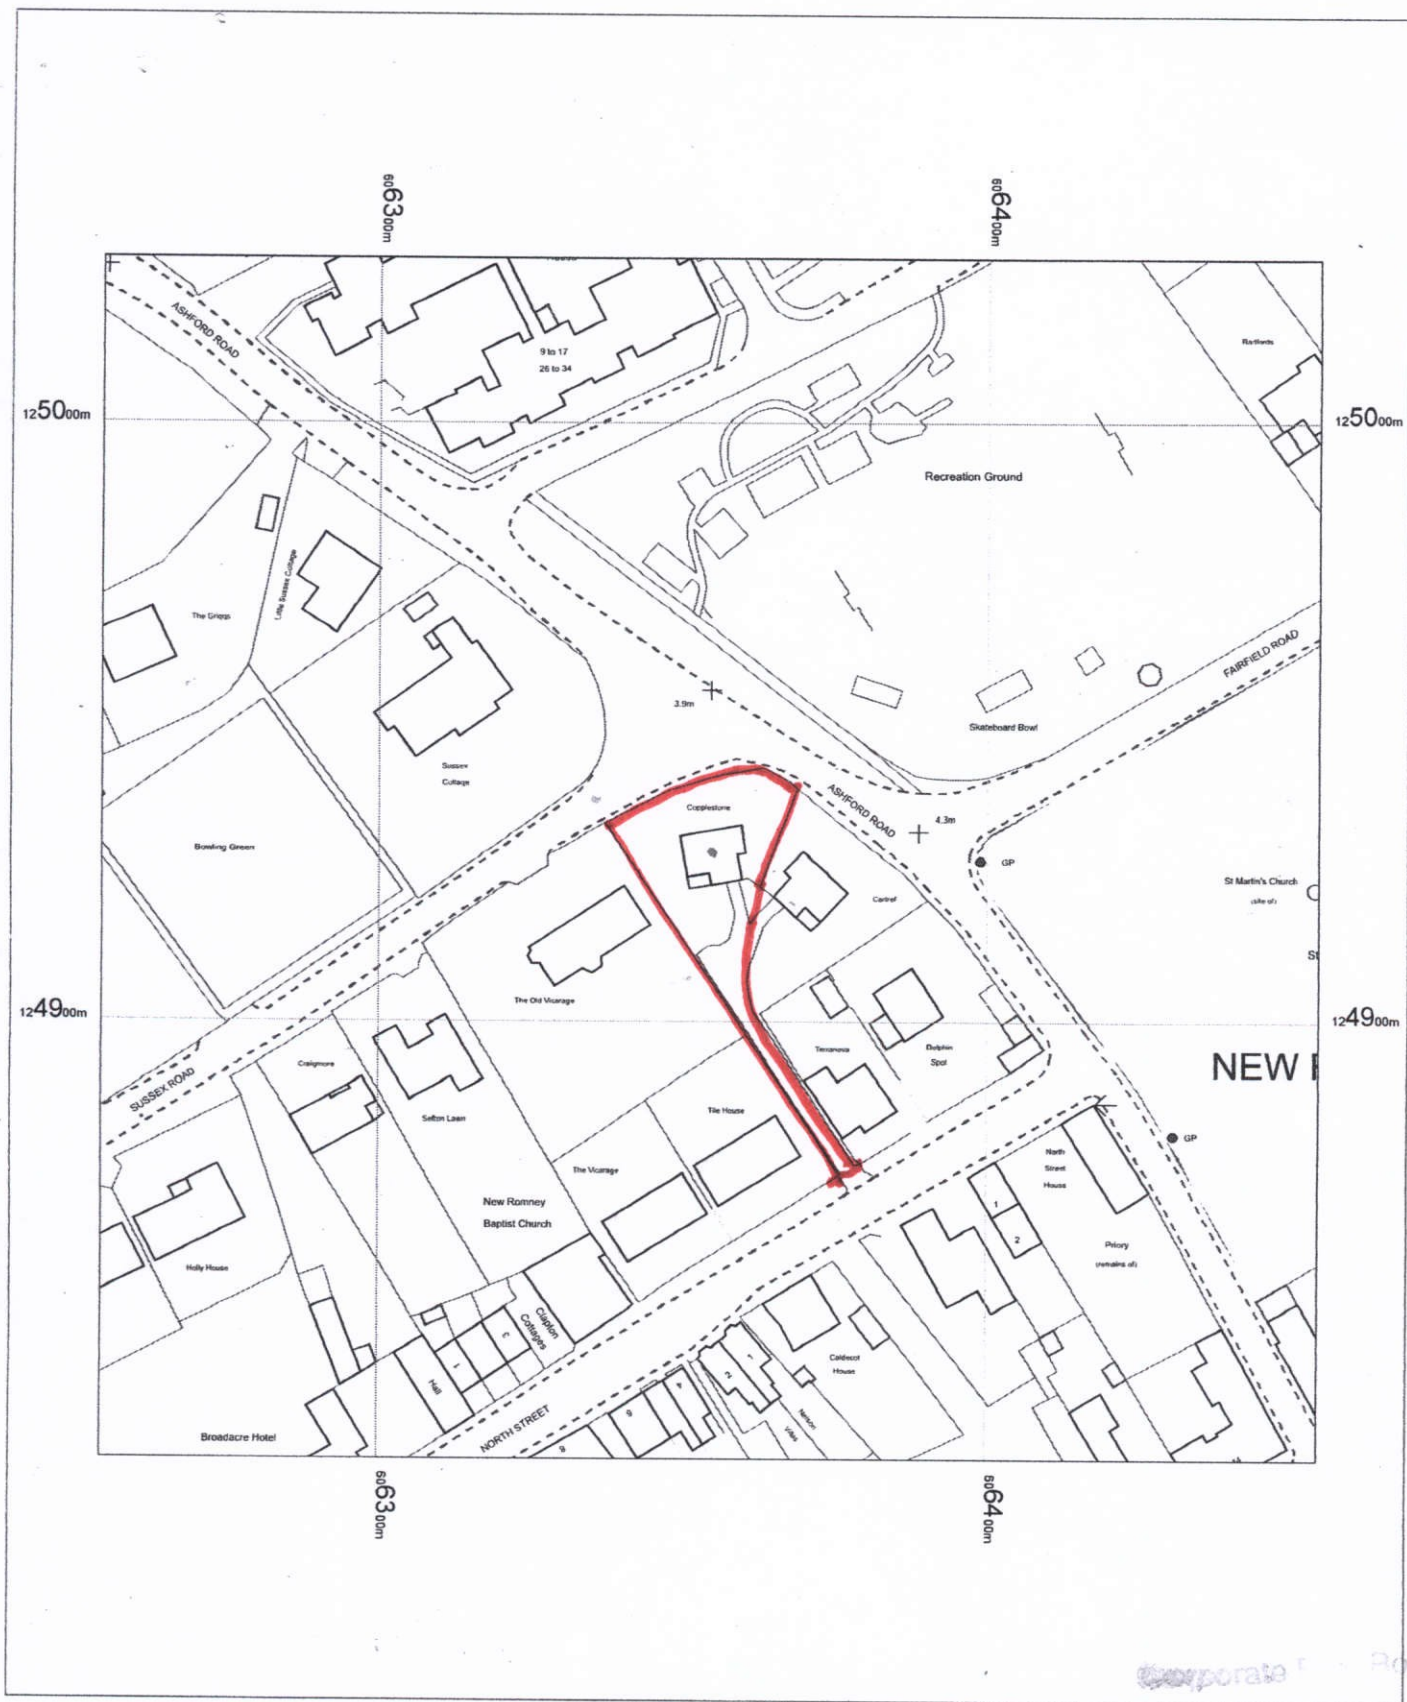

COPPLESTONE
NORTH STREET
NEW ROMNEY
KENT
TN28 8DR

OS MasterMap 1250/2500/10000 scale
08 July 2014, ID: BW1-00341454
www.blackwellmapping.co.uk

1:1250 scale print at A4, Centre: 606355 E, 124927 N

©Crown Copyright Ordnance Survey. Licence no.
100041040

Mapping
sourced from

Ordnance
Survey

BLACKWELL'S
www.blackwellmapping.co.uk

TEL: 0114 268 7658
maps.sheffield@blackwell.co.uk

11/0 SEP 2018