




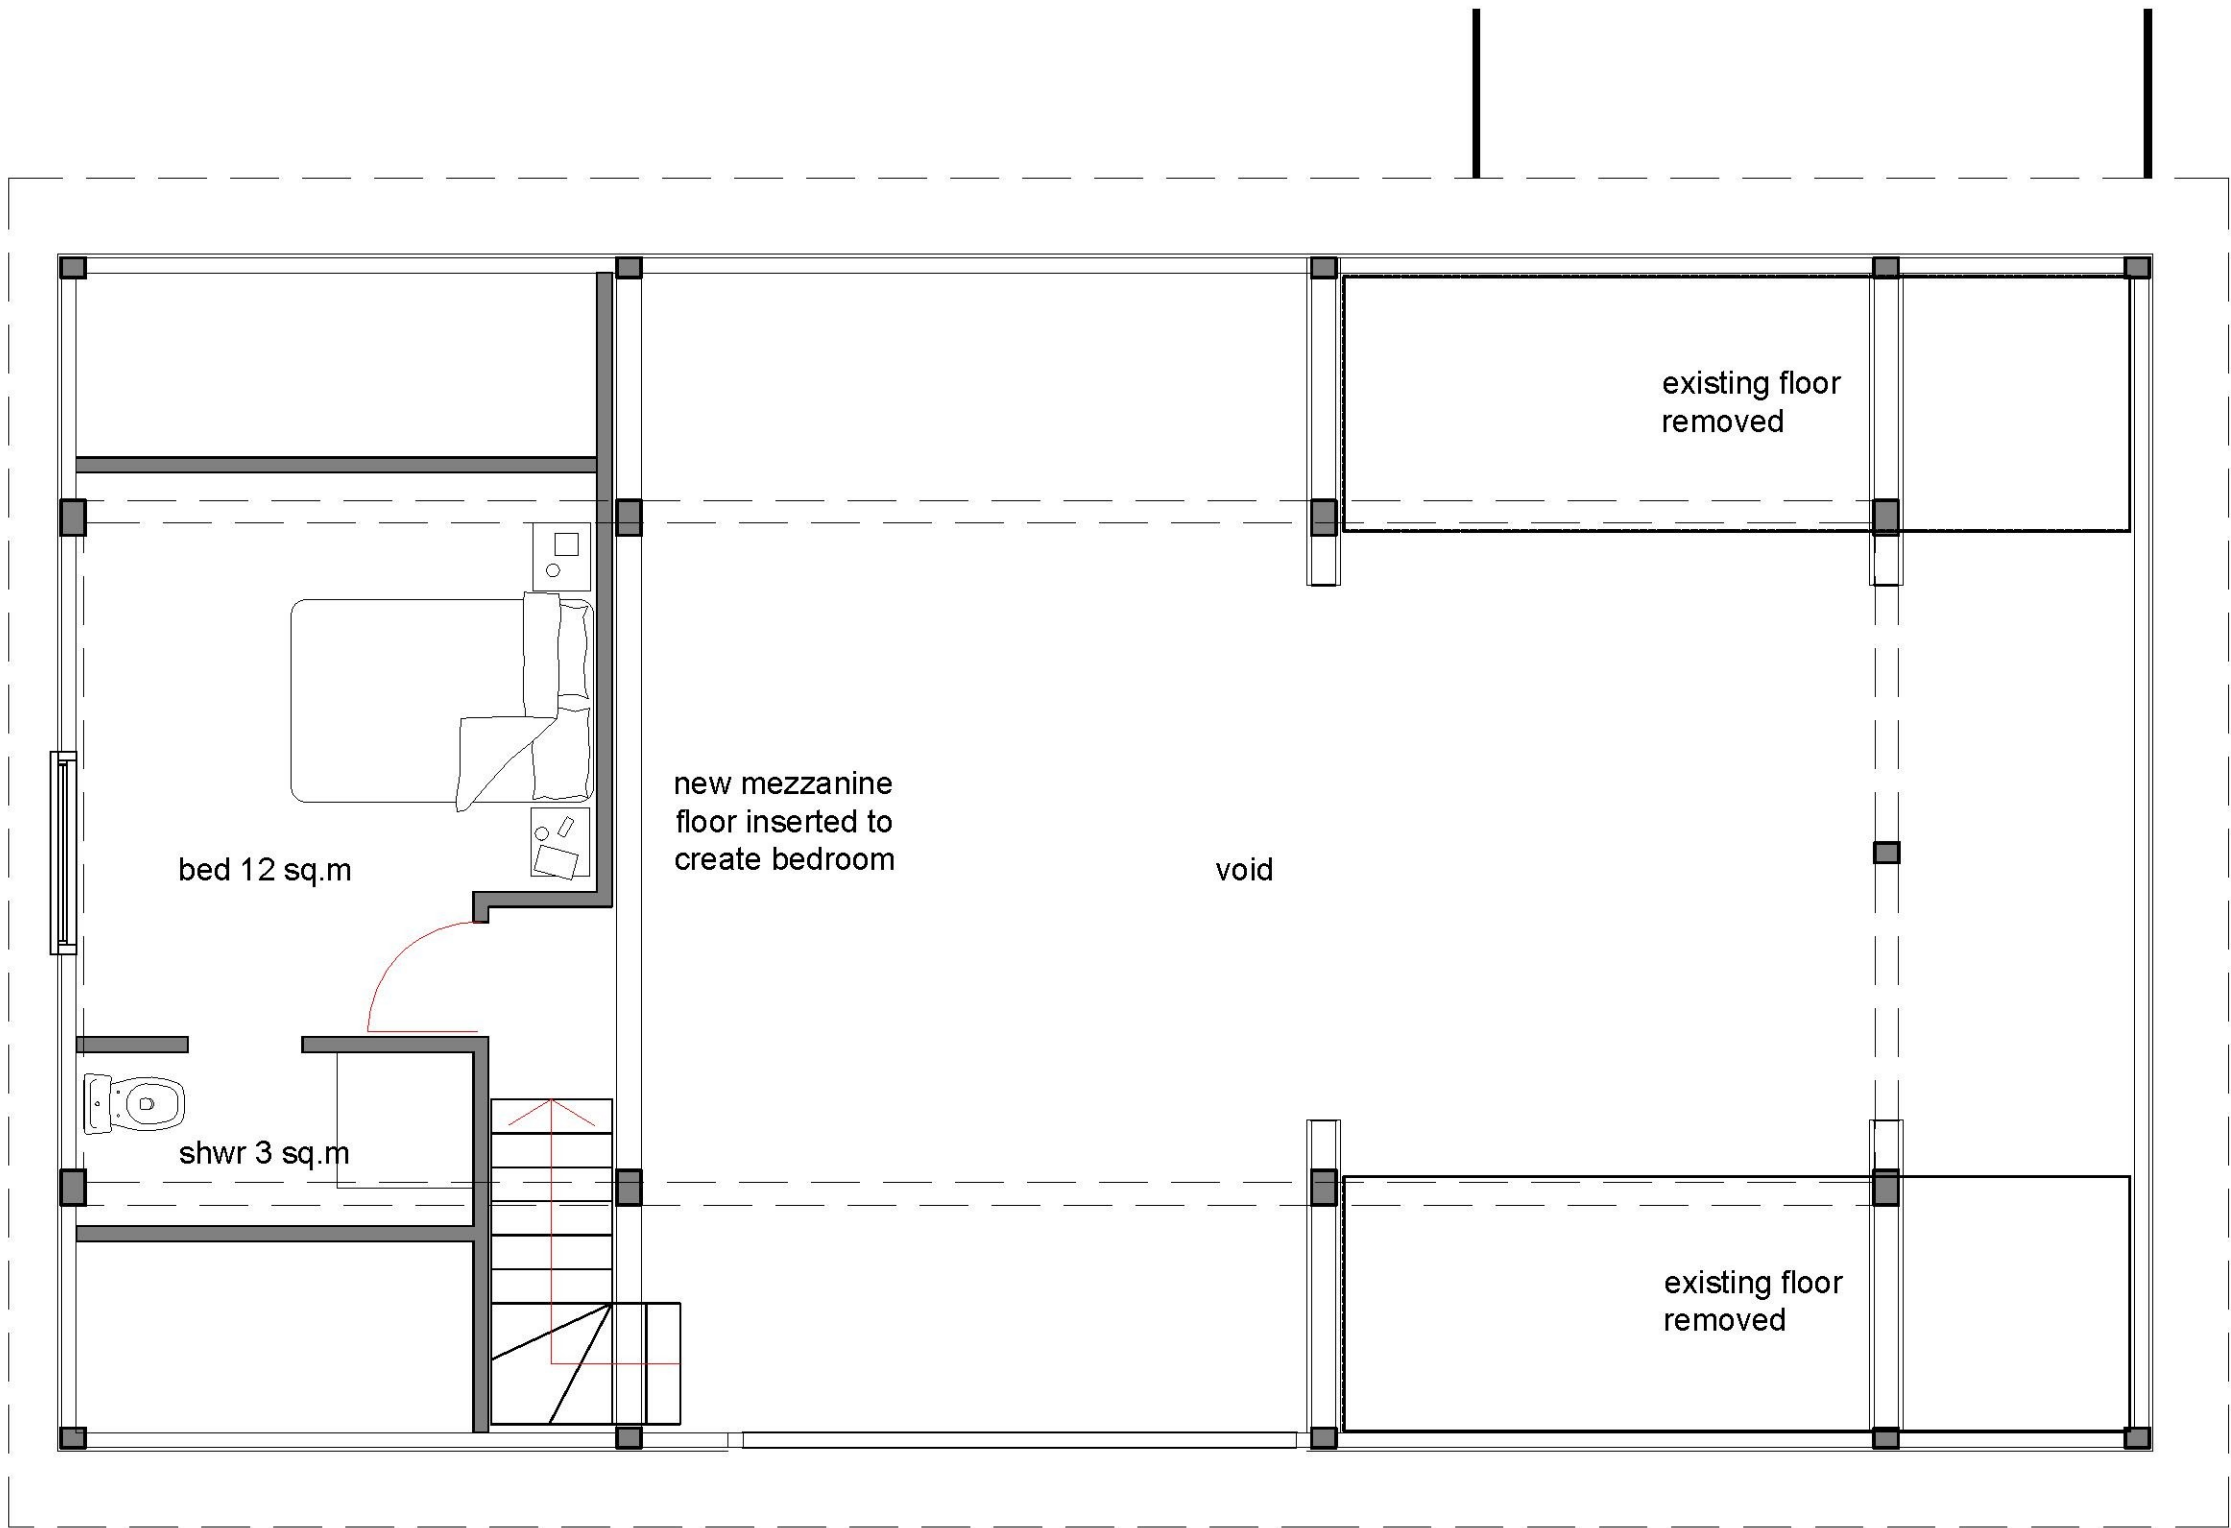

First Floor Mezzanine

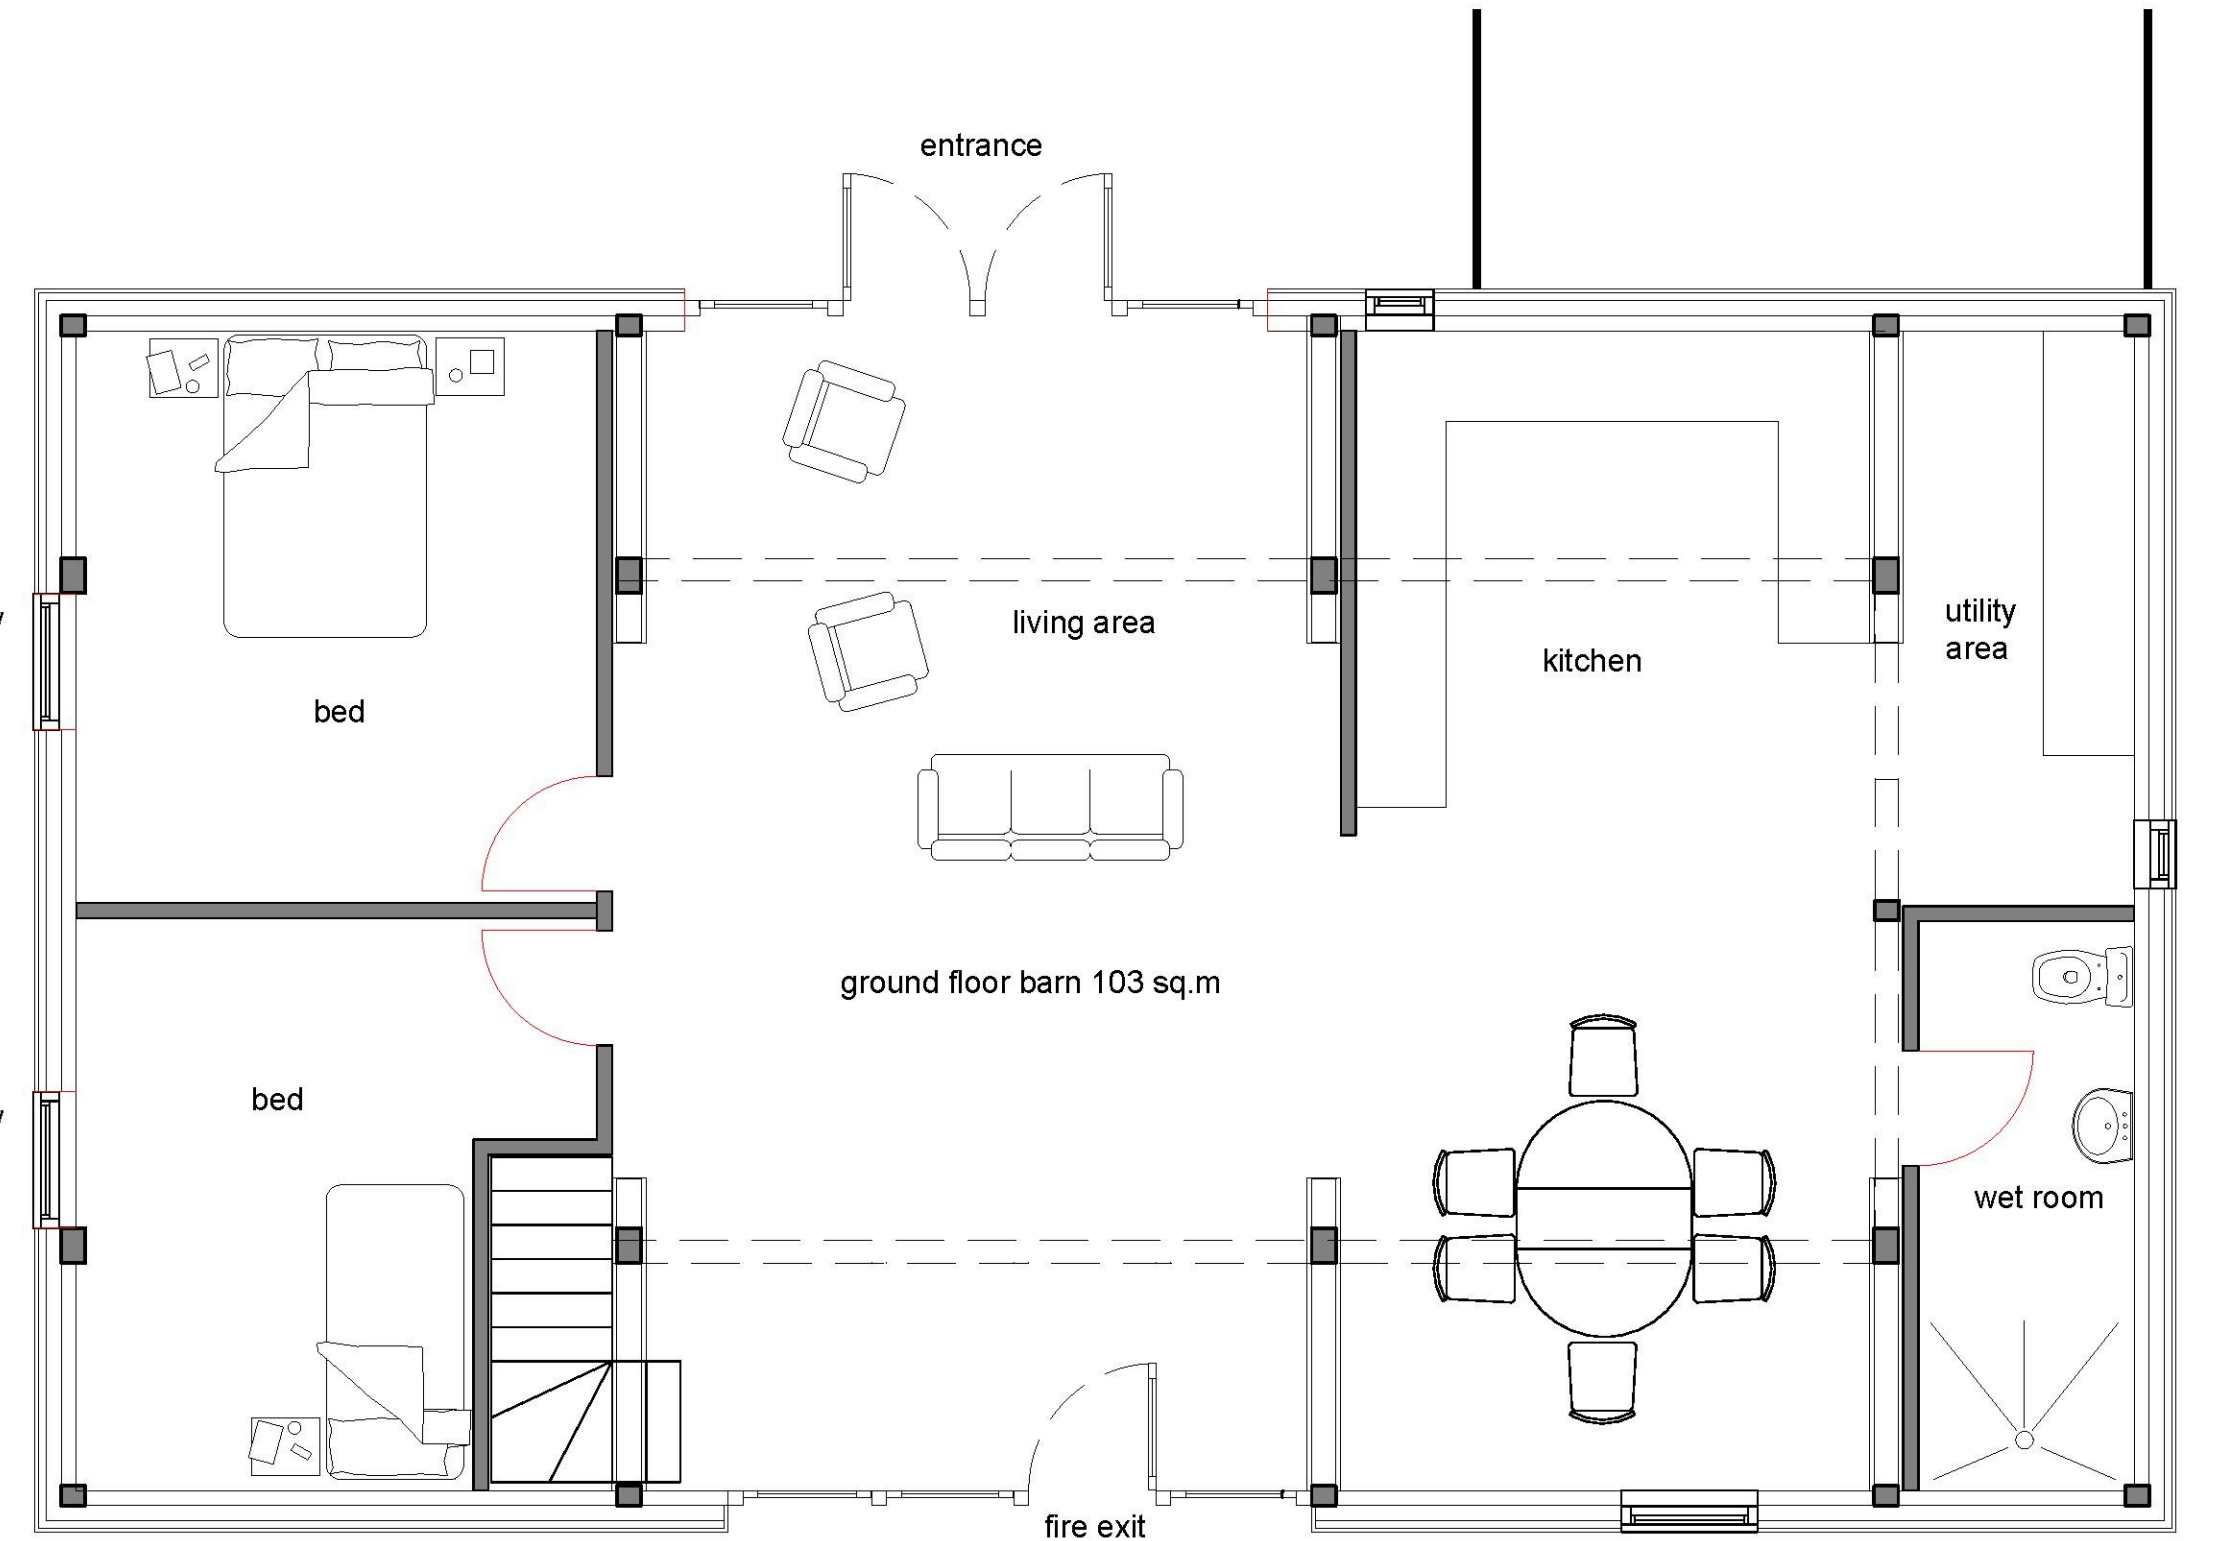


Ground Floor

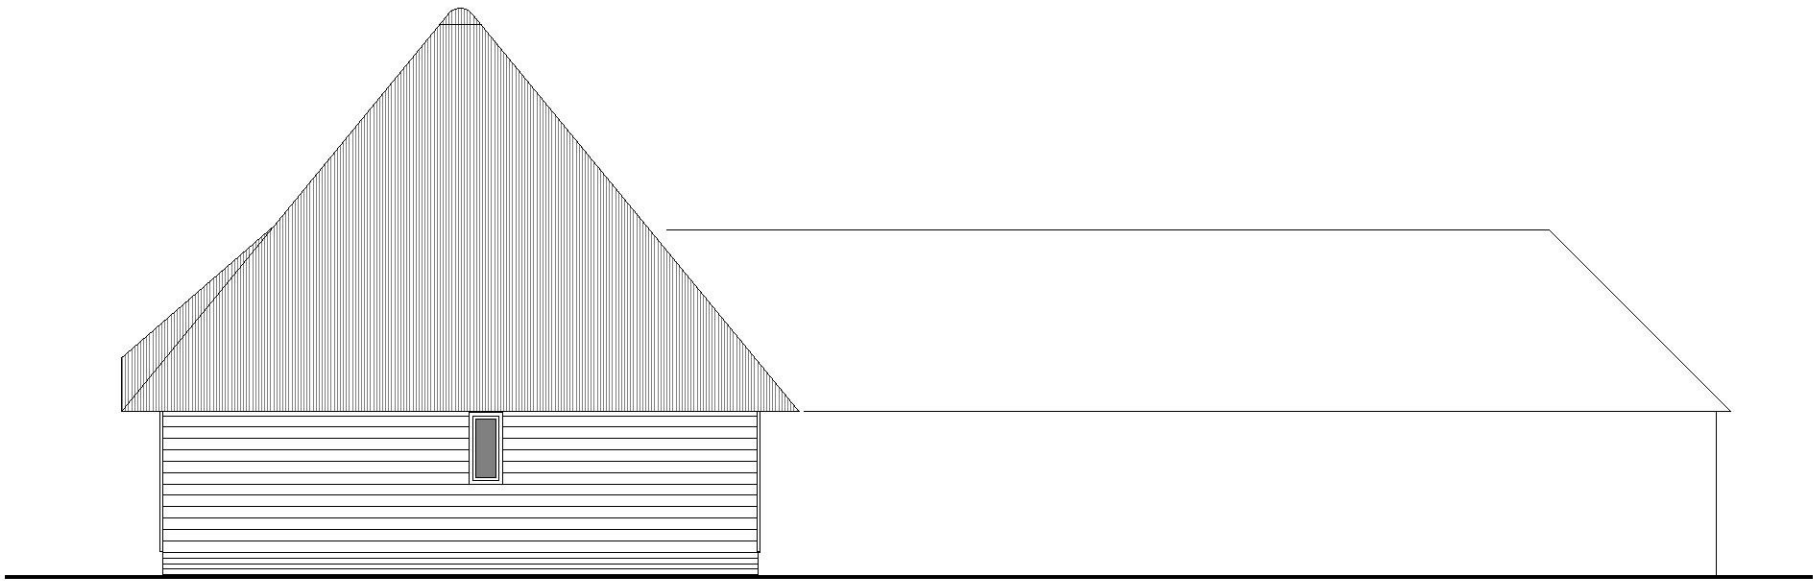


North Elevation




West Elevation

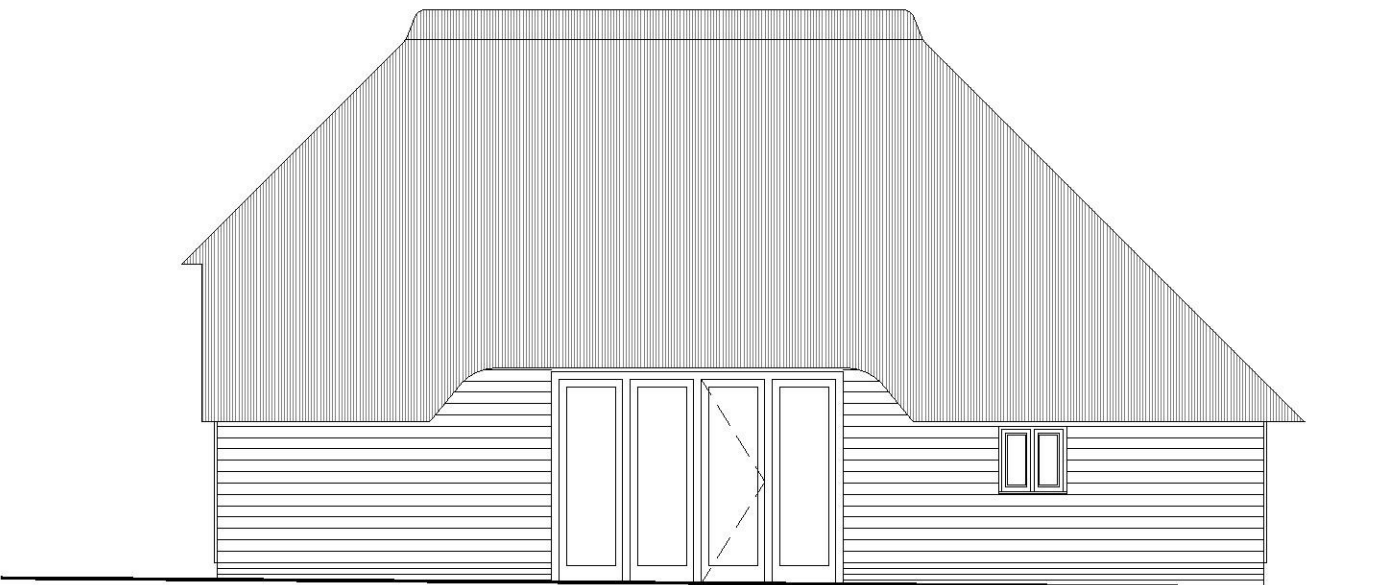

East Elevation

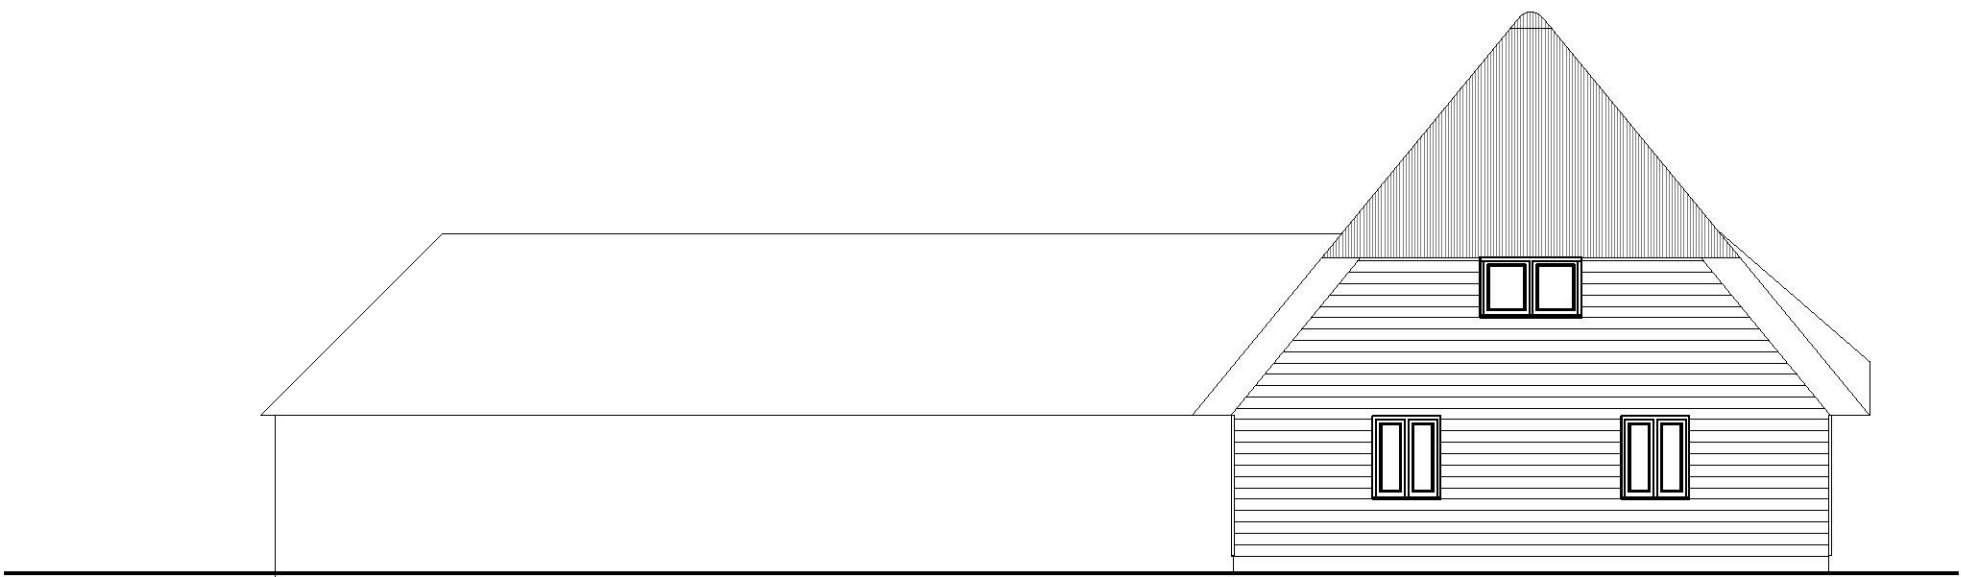

South Elevation

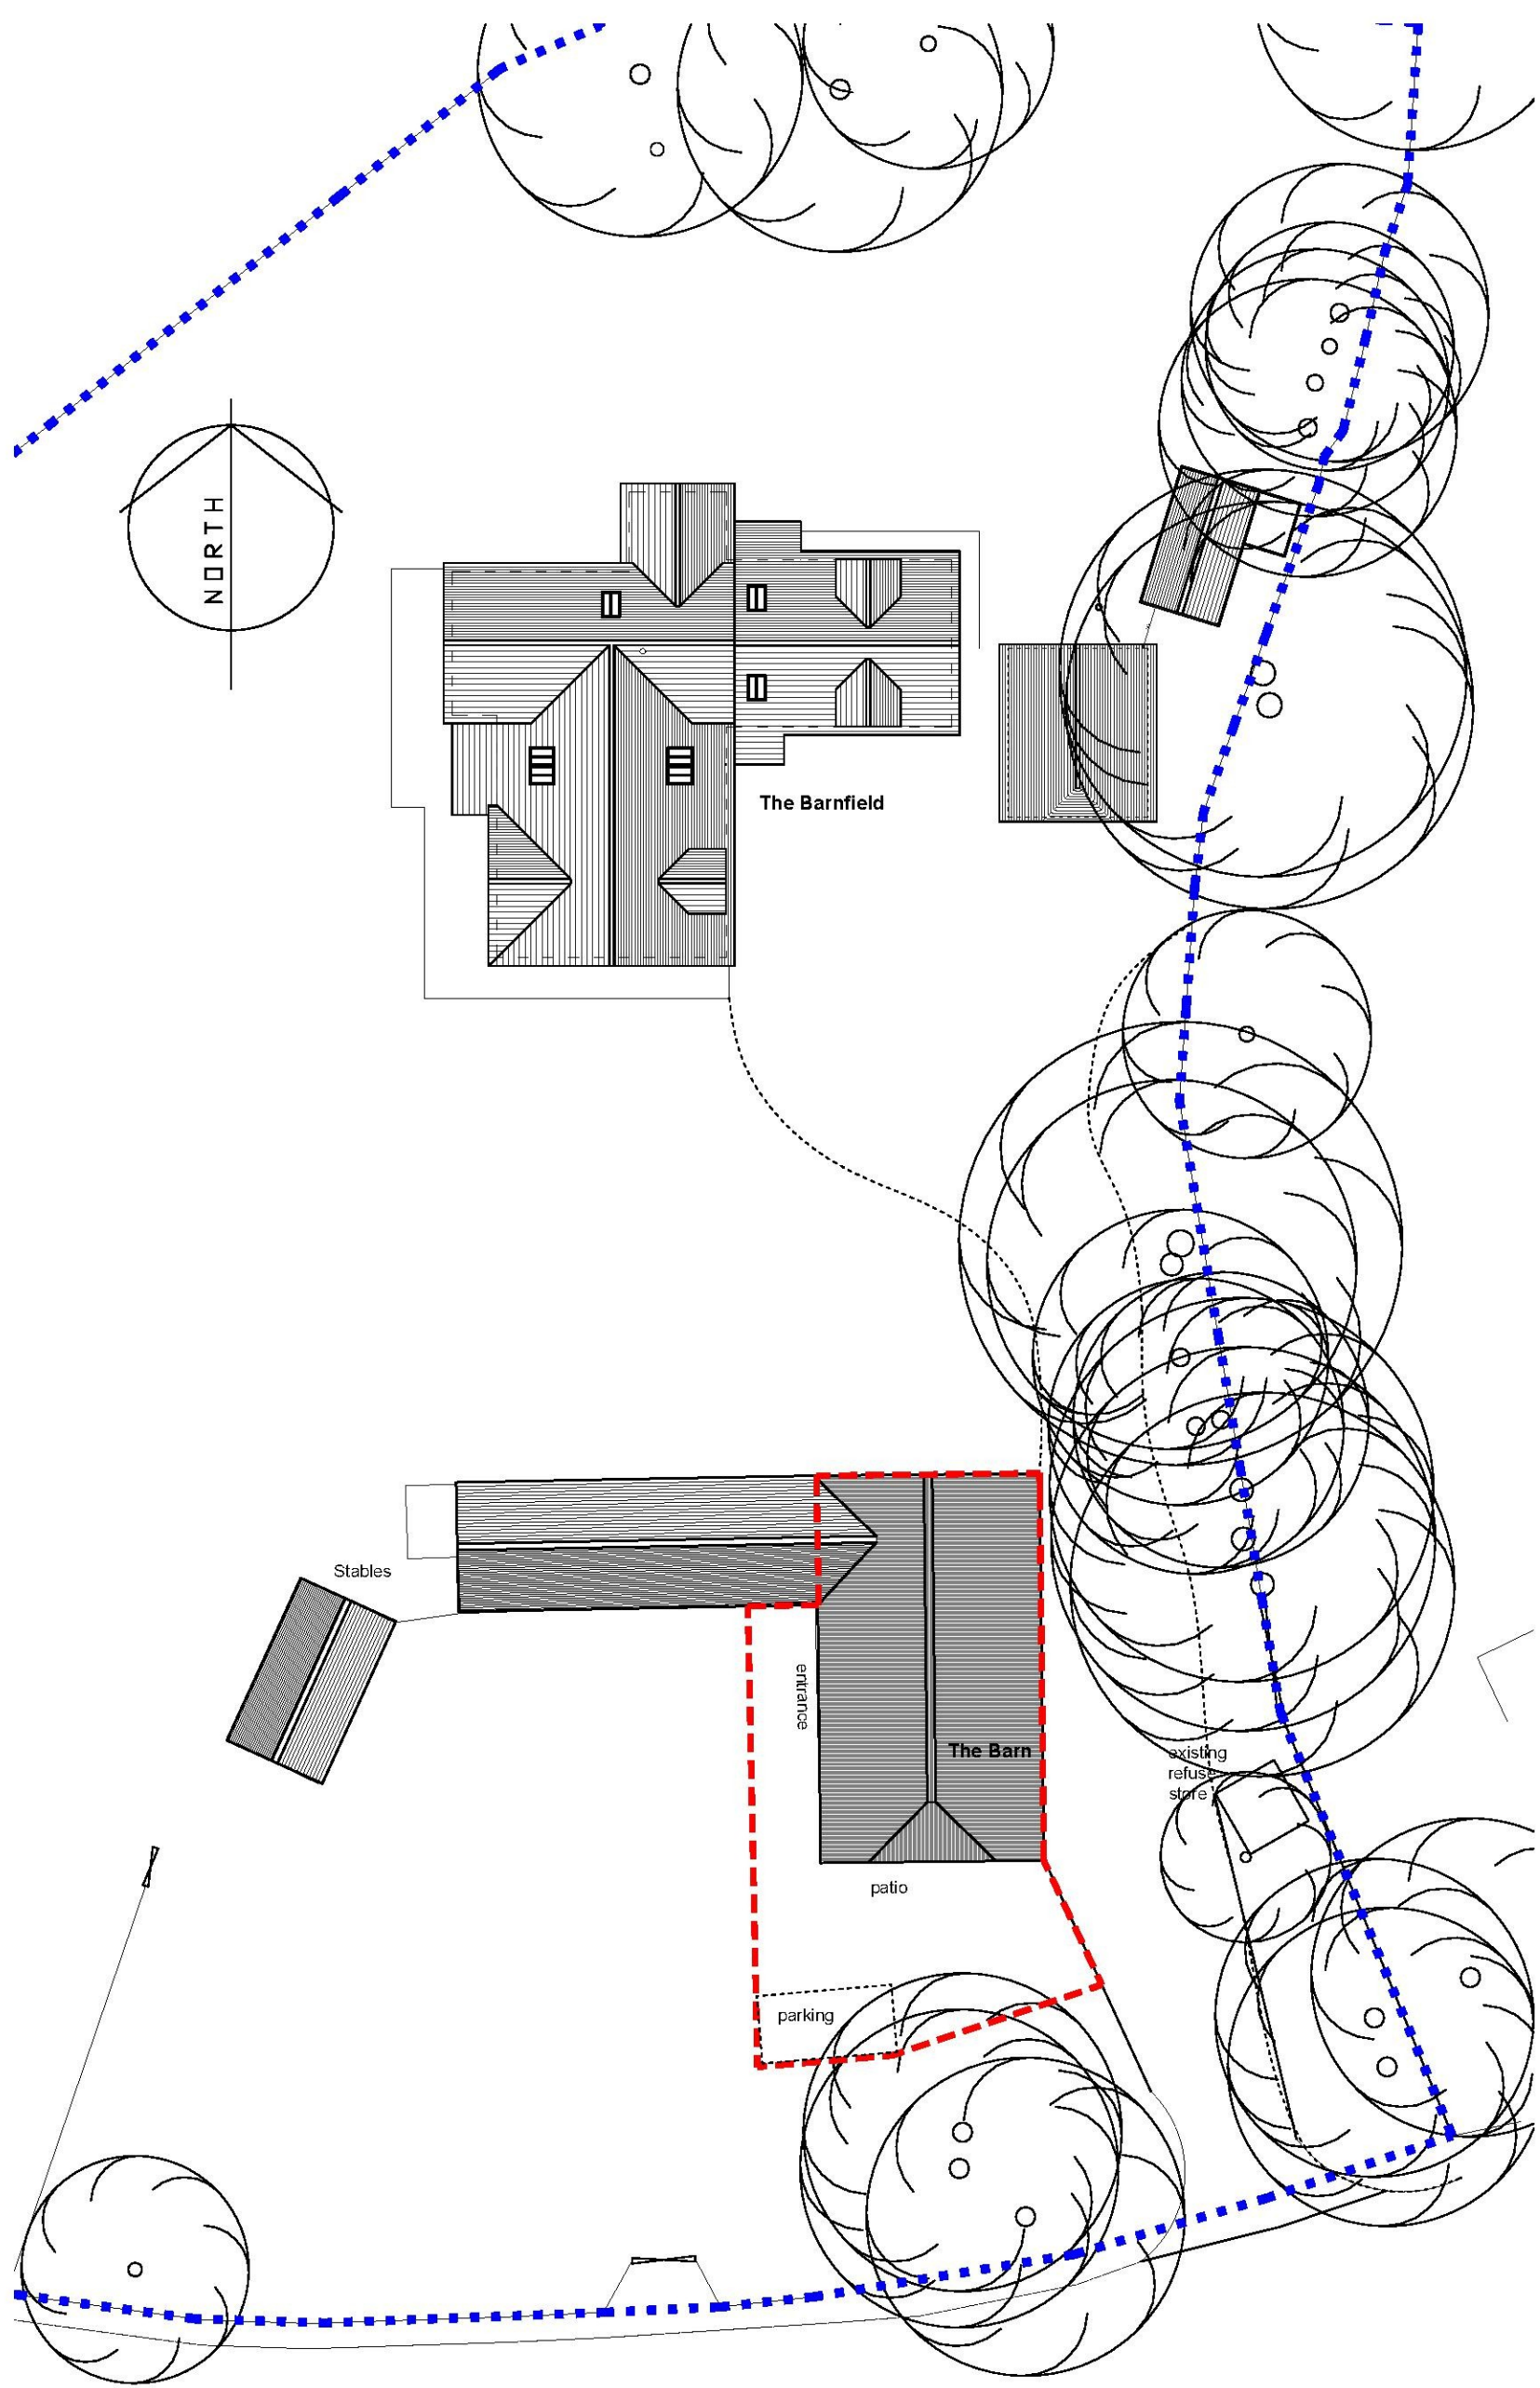

Block Plan 1:250