


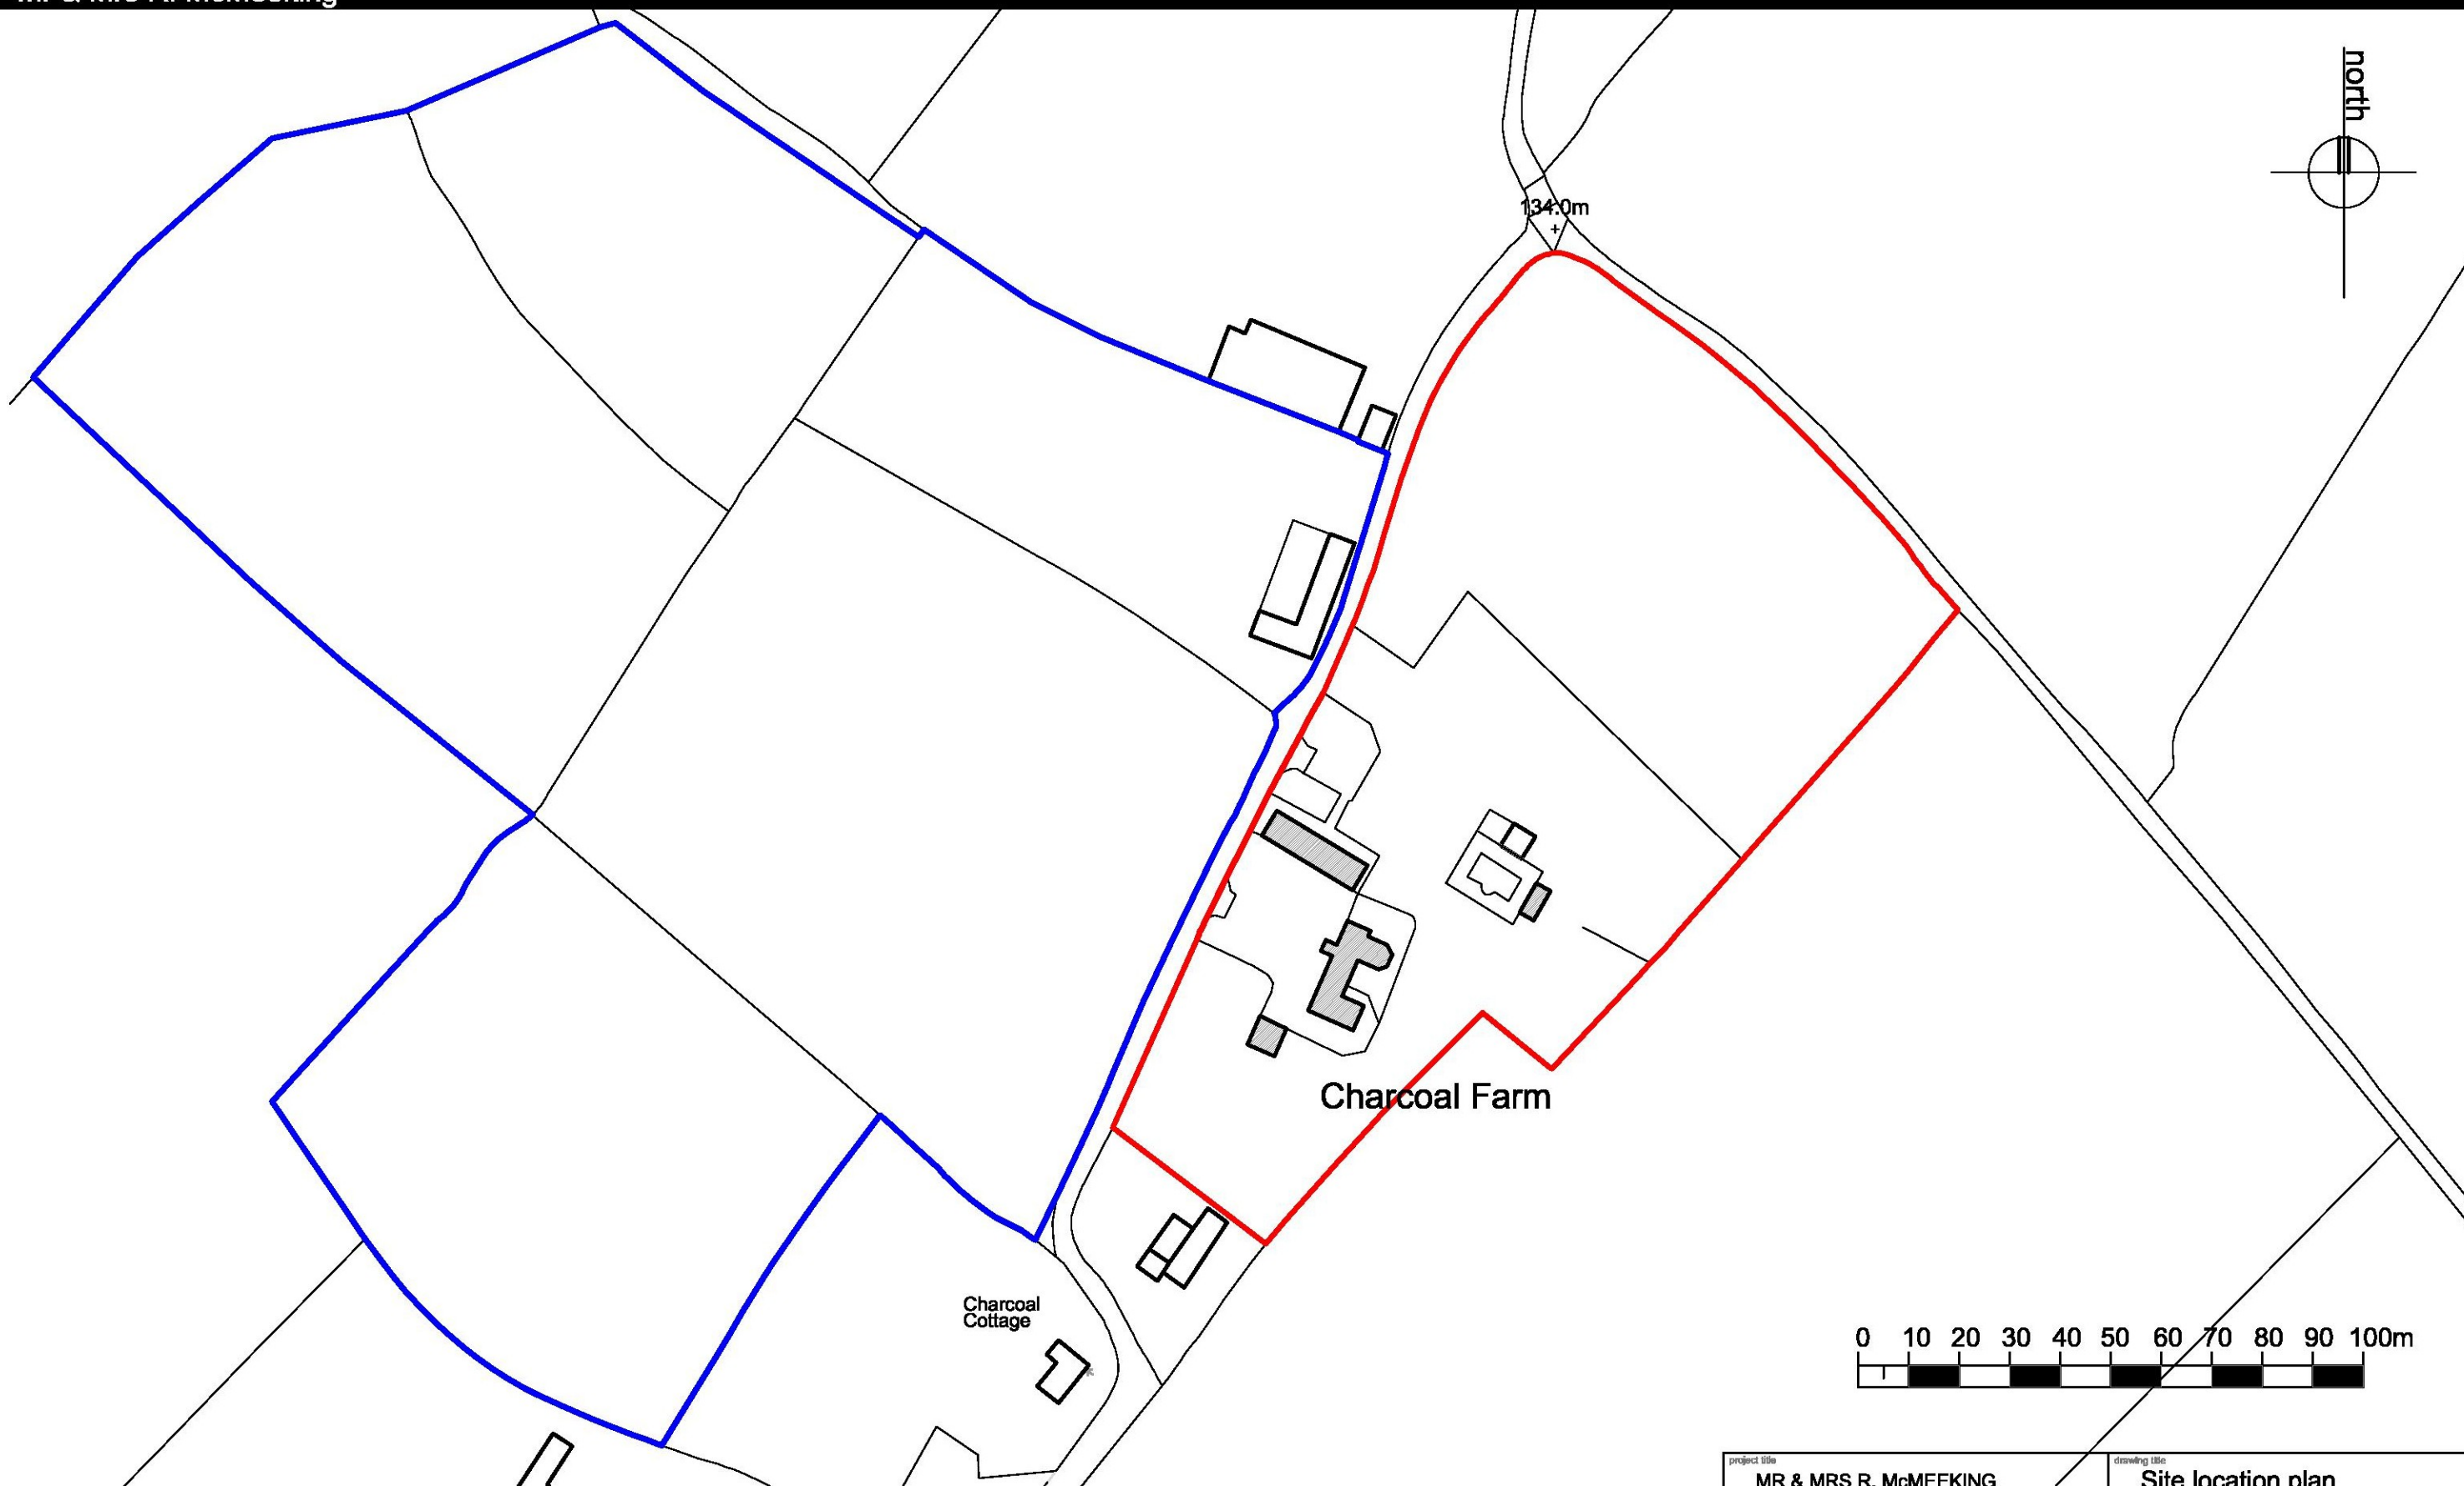

1 SITE LOCATION PLAN

scale: 1/1250

© Crown copyright and database rights (2018) Ordnance Survey - emapsite licence No: 0100031673

project title		drawing title	
MR & MRS R. McMEEKING Proposed garage & tennis court Charcoal Farm, Bladbean Canterbury, Kent CT4 6LZ		Site location plan	
		scale 1/1250 @A3	drawing number 2035-200
		date June 2018	
			revision

ANDREW WITTICH ARCHITECTS
Portland House, 10 High Street, Bridge, Canterbury, Kent CT4 5JY