



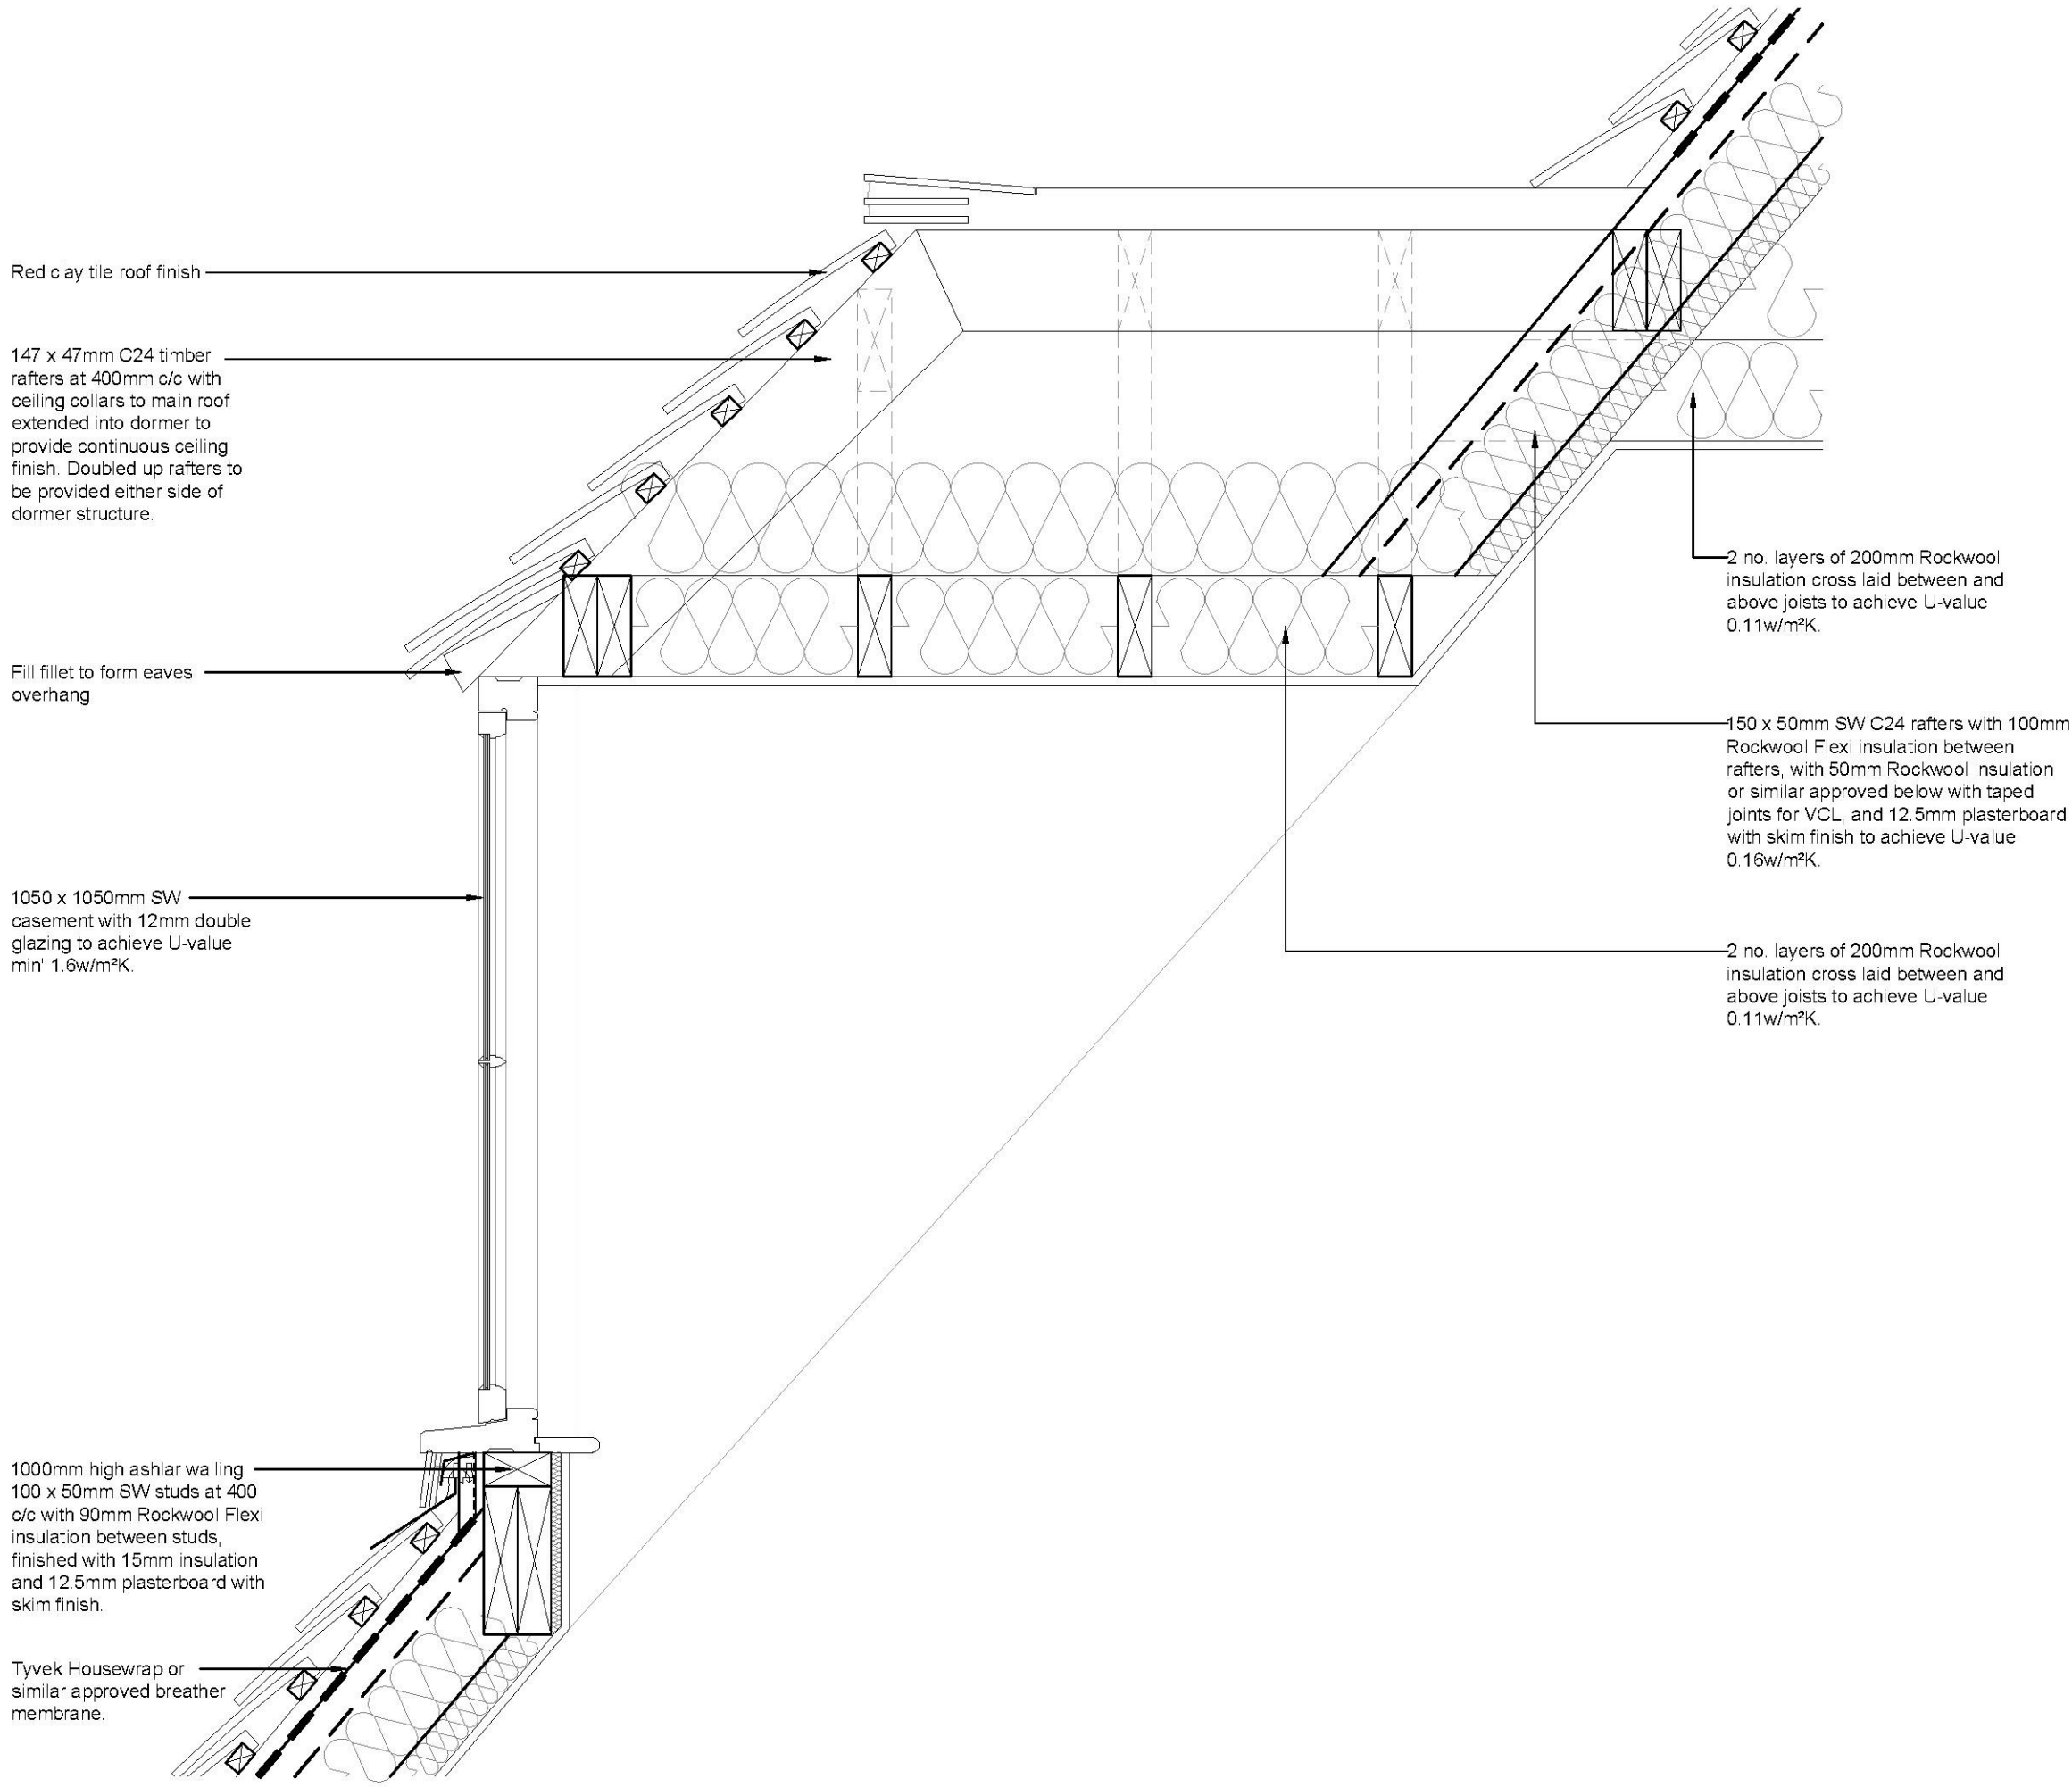


Proposed Dormer Detail
Scale 1:10 @ A1




Proposed Pented Roof and Door Elevation
Scale 1:10 @ A1

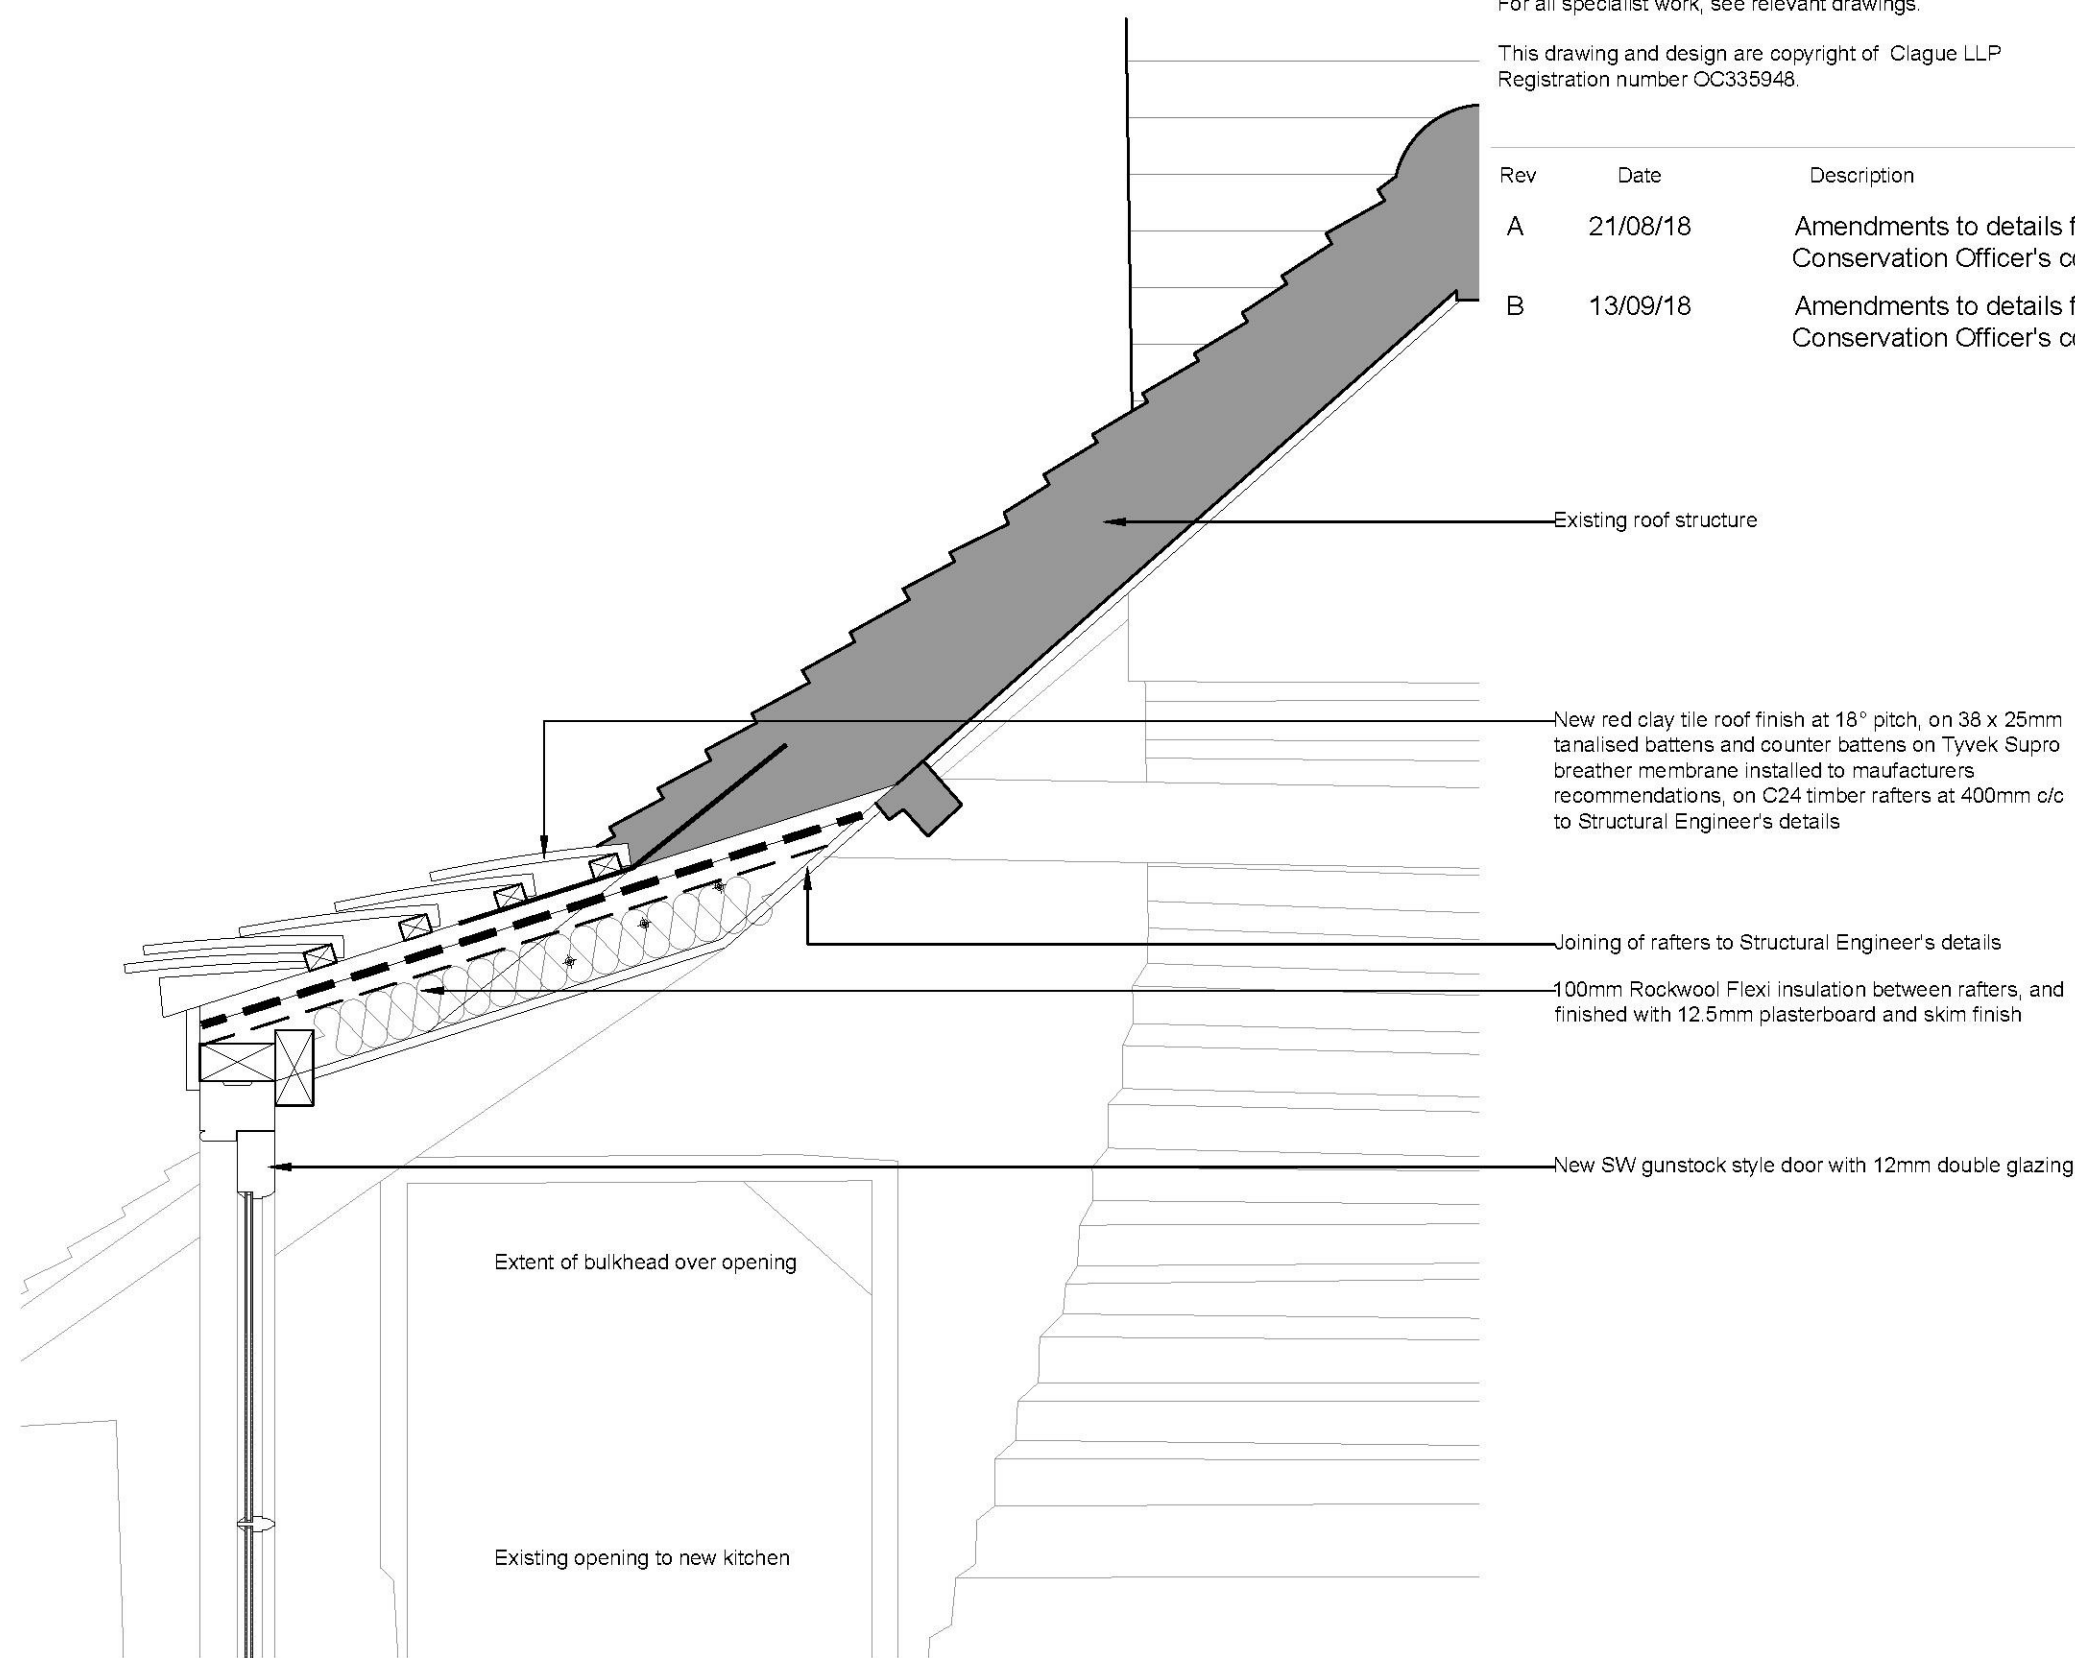


Proposed Pented Roof Section
Scale 1:10 @ A1

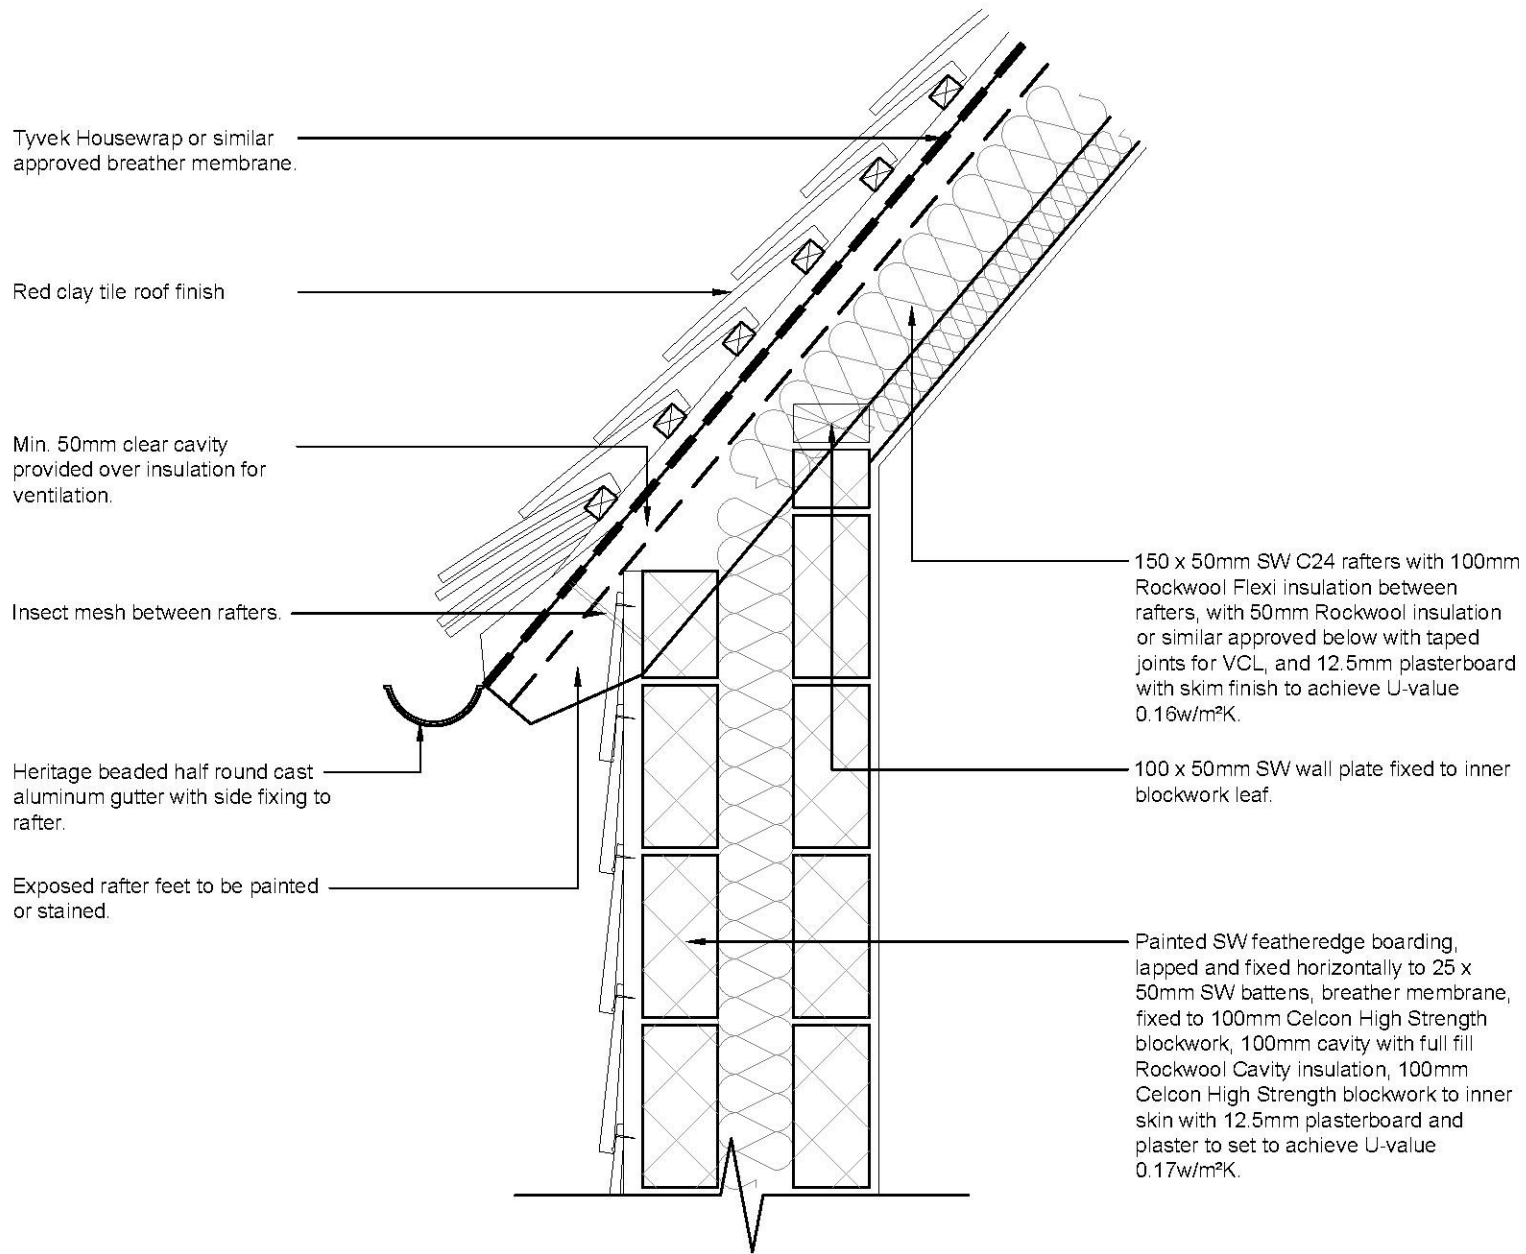

Proposed Eaves Detail
Scale 1:10 @ A1

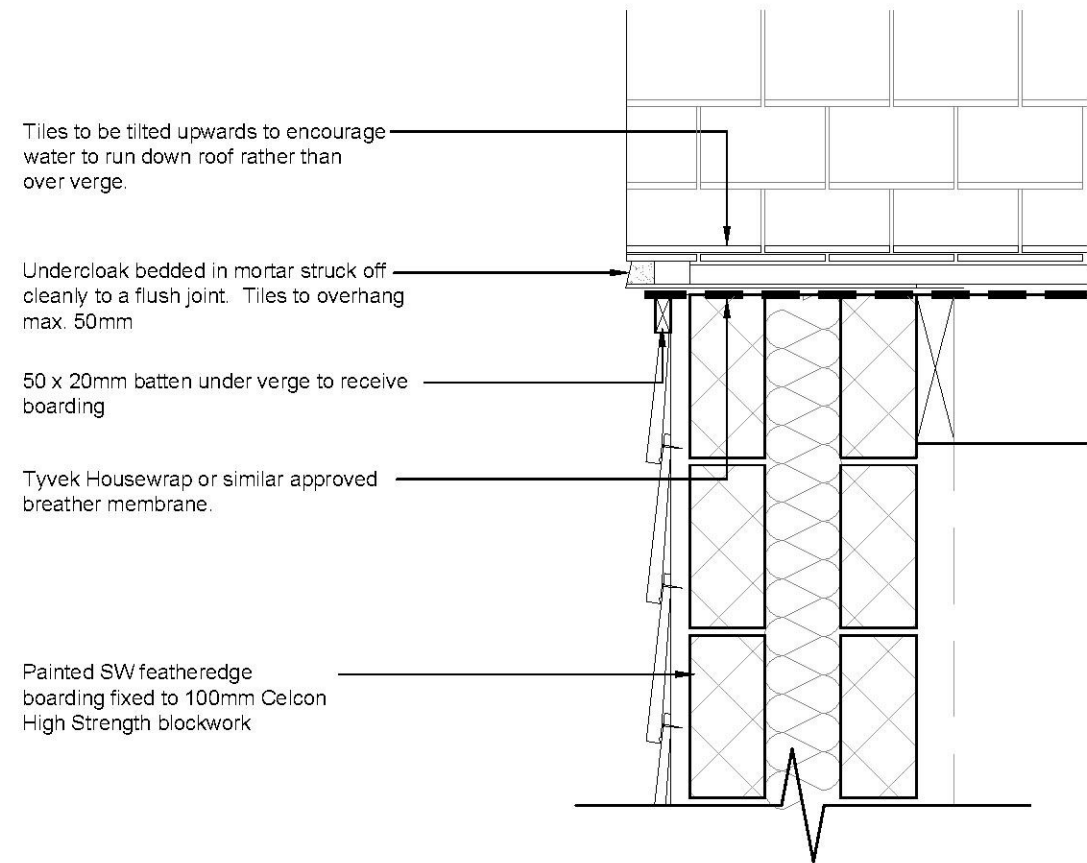

Proposed Verges Detail
Scale 1:10 @ A1

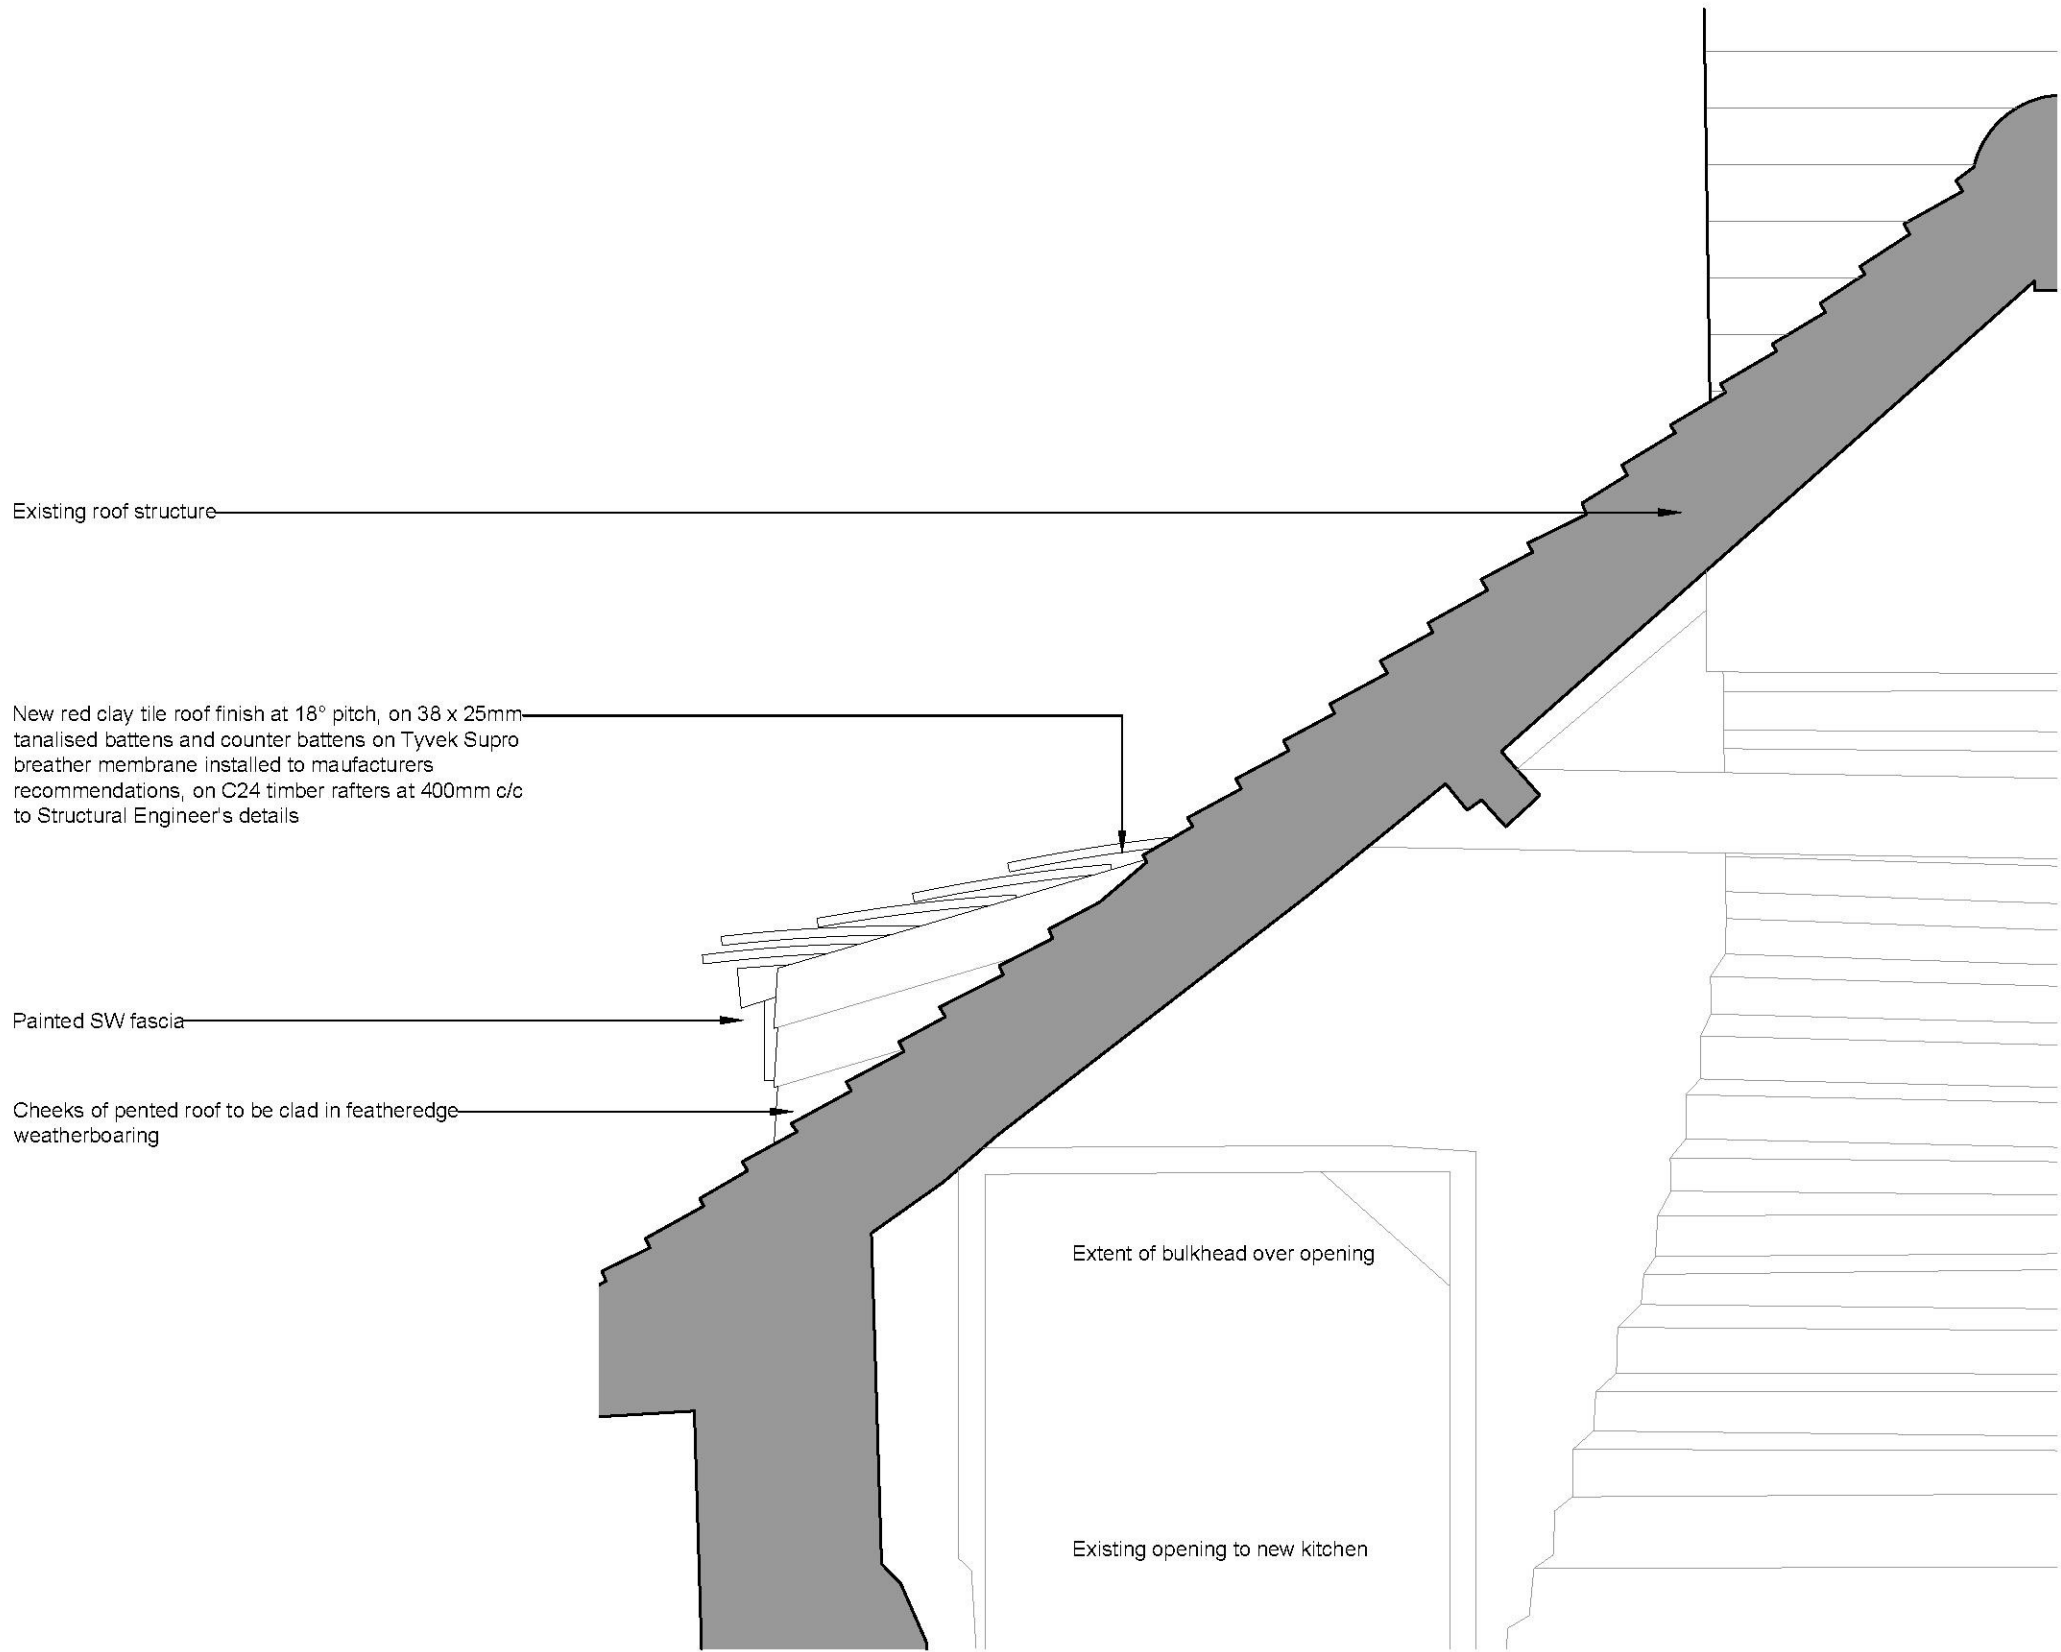

Proposed Pented Roof Side Elevation
Scale 1:10 @ A1

NOTES:
Do Not Scale.
Report all discrepancies, errors and omissions.
Verify all dimensions on site before commencing any work on site or preparing shop drawings.
All materials, components and workmanship are to comply with the relevant British Standards, Codes of Practice, and appropriate manufacturers recommendations that from time to time shall apply.
For all specialist work, see relevant drawings.
This drawing and design are copyright of Clague LLP
Registration number CG335948.

Rev	Date	Description
A	21/08/18	Amendments to details following Conservation Officer's comments
B	13/09/18	Amendments to details following Conservation Officer's comments

Project Title

Mr M Bruce
Ivy Cottage
Wingmore
Elham
Canterbury
Kent CT4 6LS

Drawing Description

Planning Conditions

Dormer Window, Eaves, Verge
and Pented Roof Details

Scale	Drawn by
1:10 @ A1	HW
Date	Checked by
January 2018	JK

CLAGUE ARCHITECTS

62 Burgate, Canterbury Kent CT1 2BH	01227 762060
1 Kinsbourne Court, Luton Road, Harpenden, Hertfordshire AL5 3BL	01582 765102
4th Floor, 99 Charterhouse Street London EC1M 6HR	0203 597 6112

CANTERBURY	LONDON	HARPENDEN
------------	--------	-----------

Drawing Number	Revision
----------------	----------

21841E/129

B