


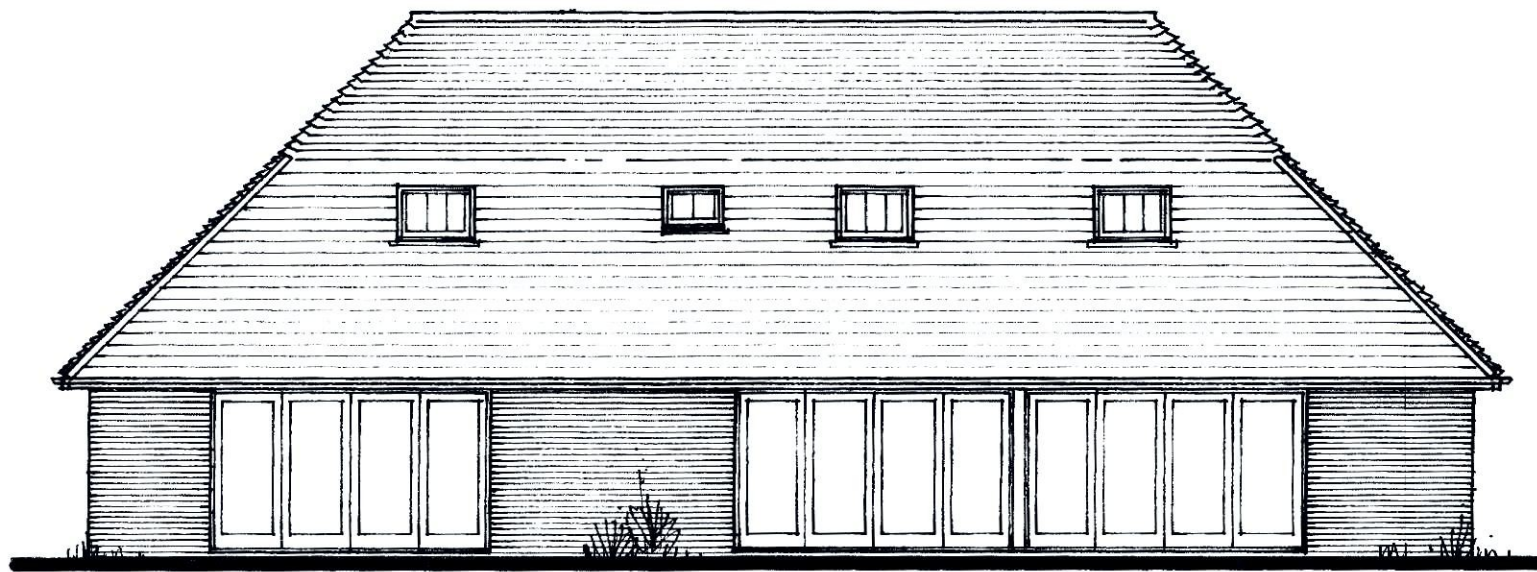

Proposed Rear Elevation



Proposed E. Side Elevation



Proposed Front Elevation



Proposed W. Side Elevation