



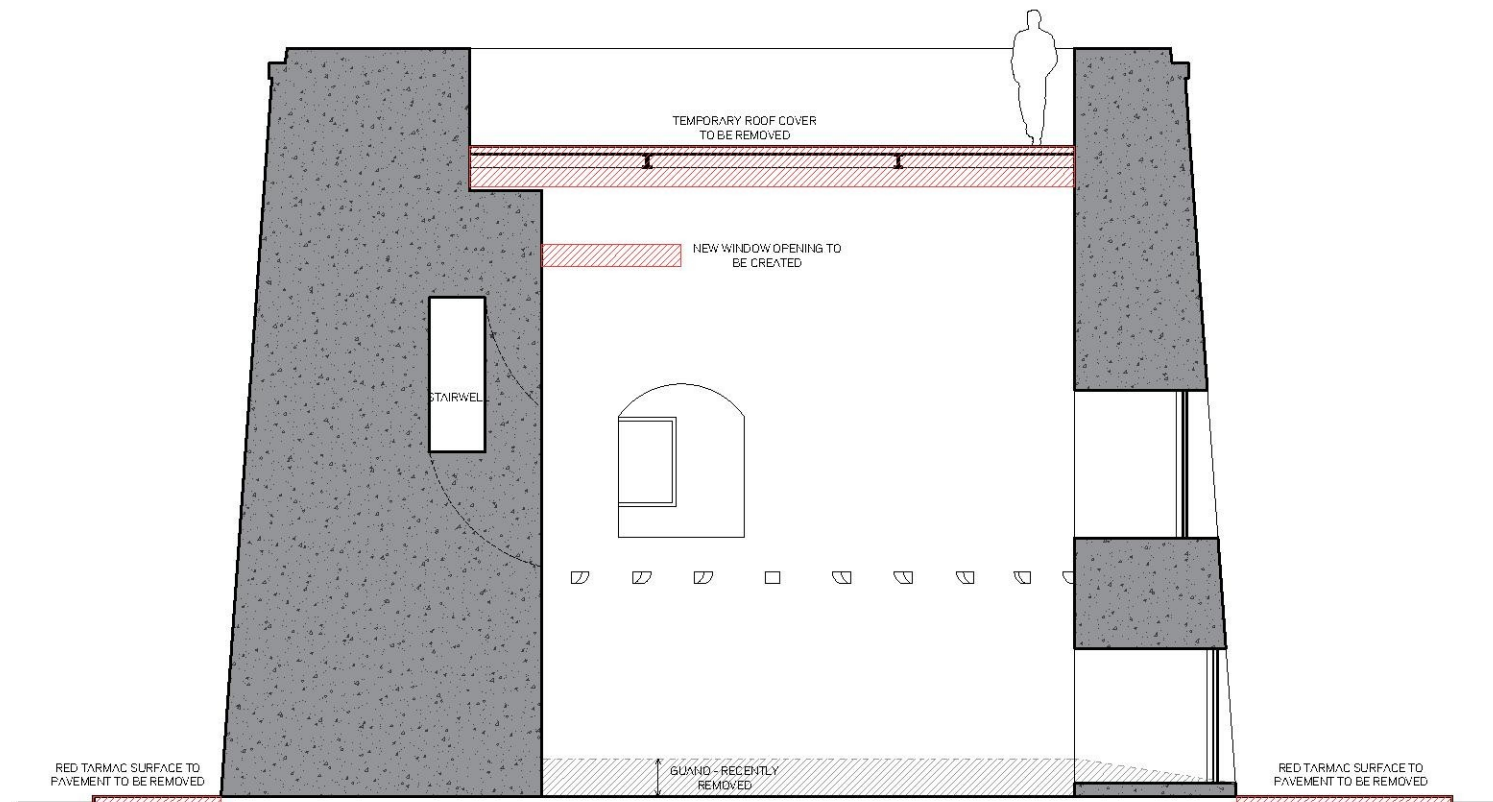

Proposed Demolition- Section AA
scale 1:100@A3

STRUCTURES TO BE
REMOVED

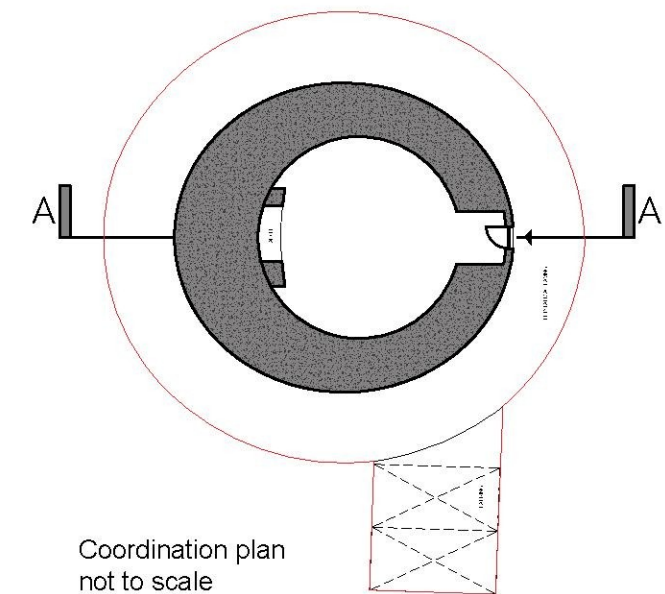

Coordination plan
not to scale

THIS DRAWING IS THE COPYRIGHT OF DUNN ARCHITECTS AND SHOULD NOT BE COPIED OR REPRODUCED WITHOUT WRITTEN CONSENT. ALL DIMENSIONS MUST BE CHECKED ON SITE. DO NOT SCALE OFF THIS DRAWING EXCEPT FOR PLANNING PURPOSES. THIS DRAWING MUST BE READ IN CONJUNCTION WITH THE SPECIFICATION OF WORKS. ALL WORKS MUST BE CARRIED OUT IN ACCORDANCE WITH THE STATUTORY AUTHORITIES.

CAD File:
0000

Notes:

-



Revision	Date	Details	Revised By	Checked By
A	00/00/00	-	-	-

Project Name:
Martello Tower 25
Drawing Name:
Proposed Demolition - Section
Client:
Nicola Dealtry
Status:
Planning
Scale:
1/100@ A3

Date:
25/09/18
Drawn By:
ZS



Drawing Number:
00718-P04-003
Revision:
-