


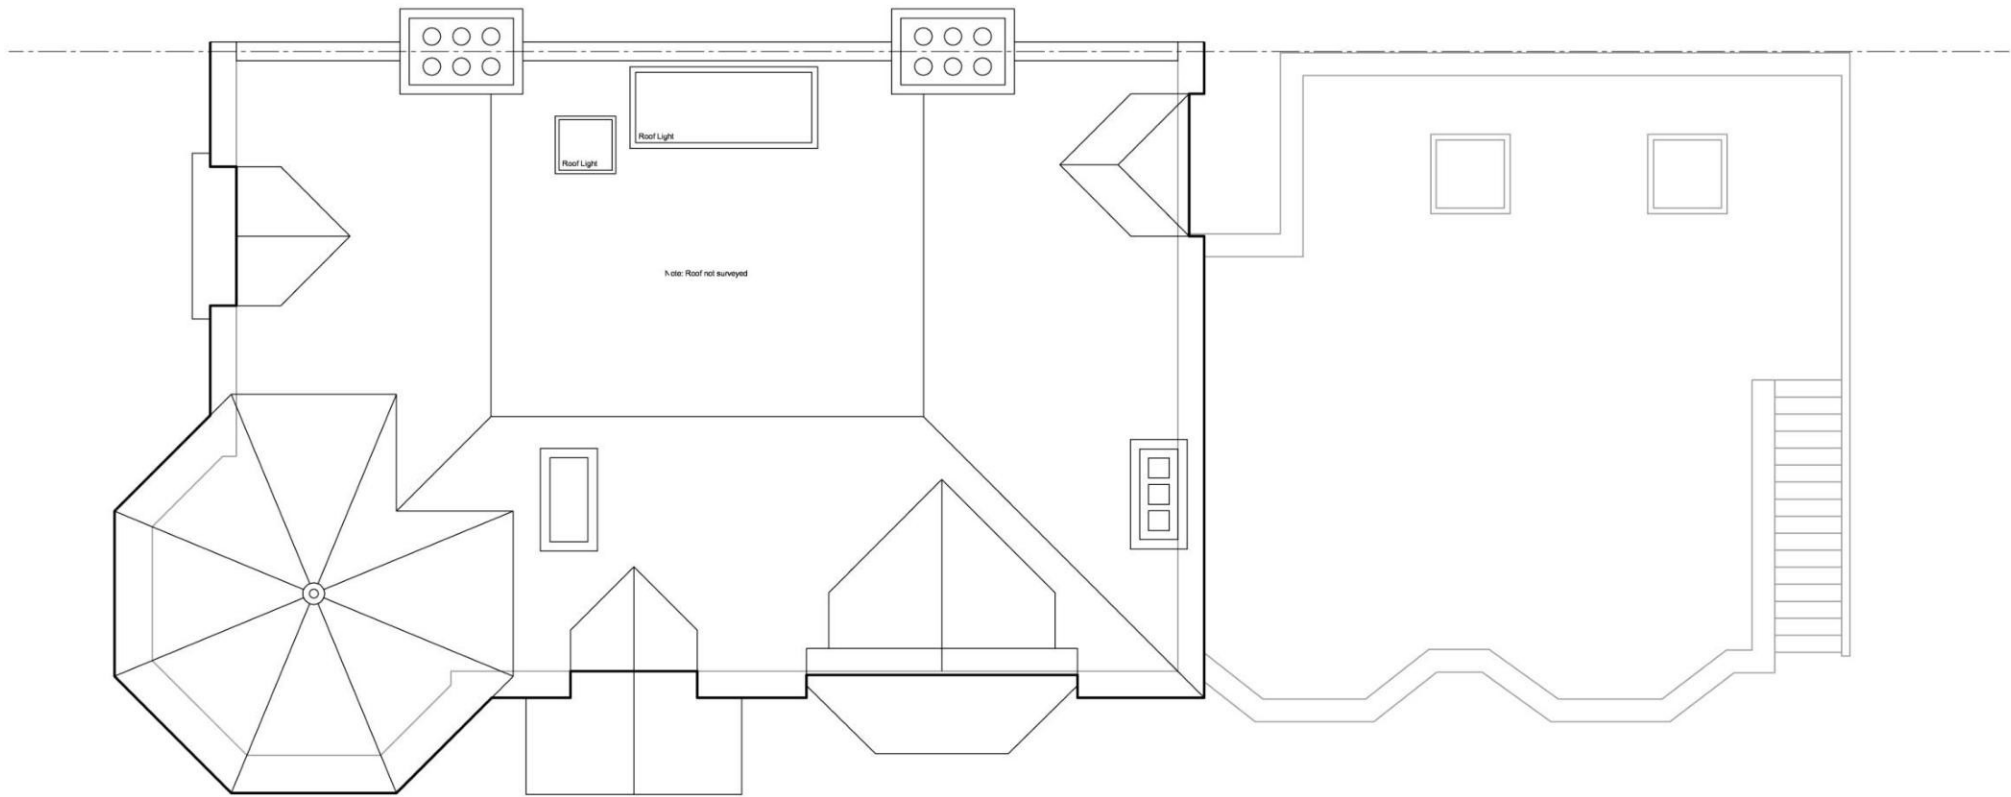

EXISTING ROOF FLOOR PLAN

1:100

