




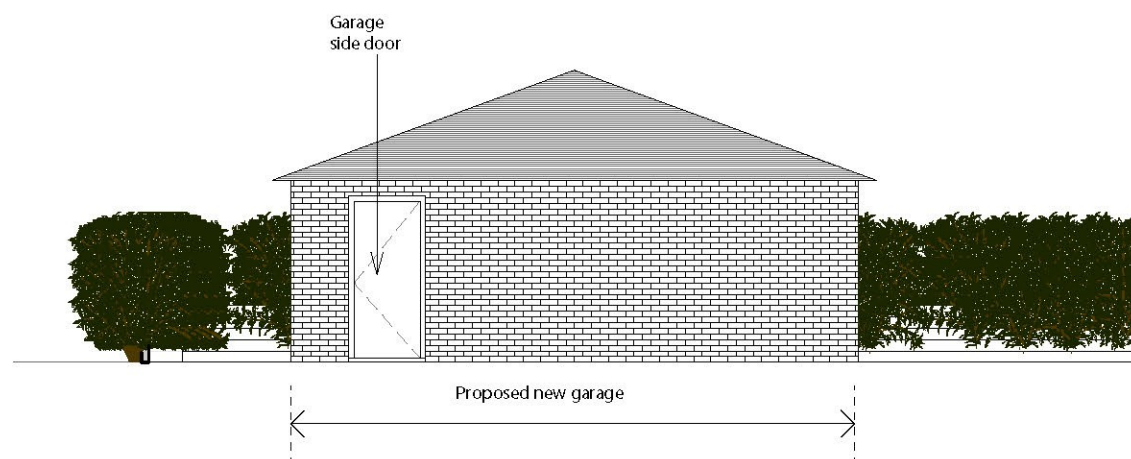


4 North Elevation (side)
1 : 100

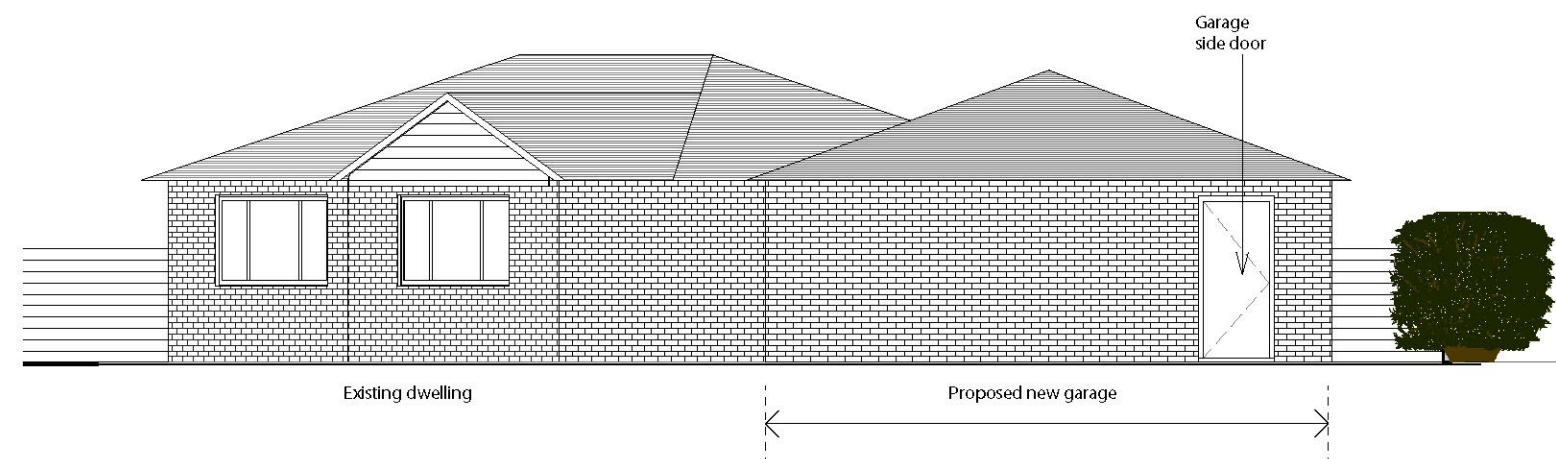

1 South elevation (side)
1 : 100

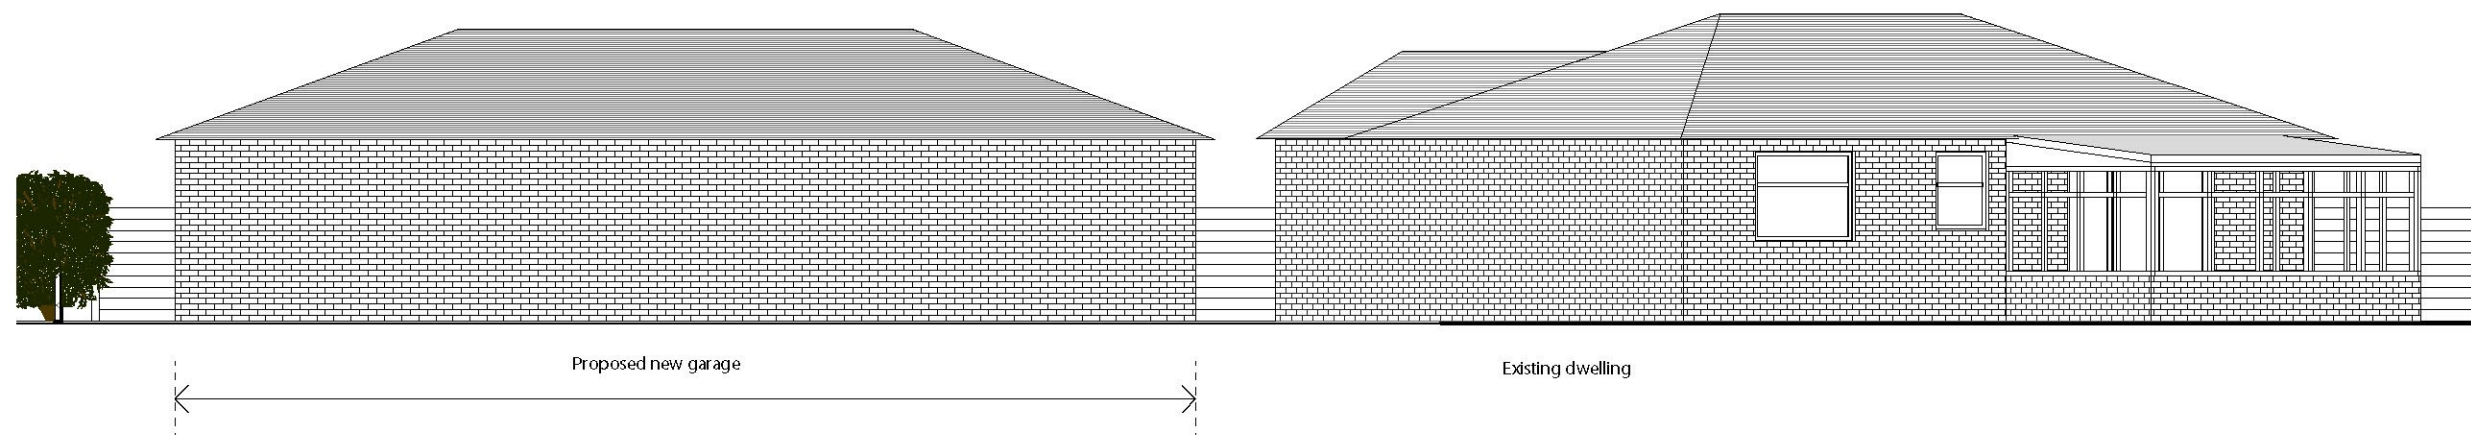

2 East elevation (rear)
1 : 100

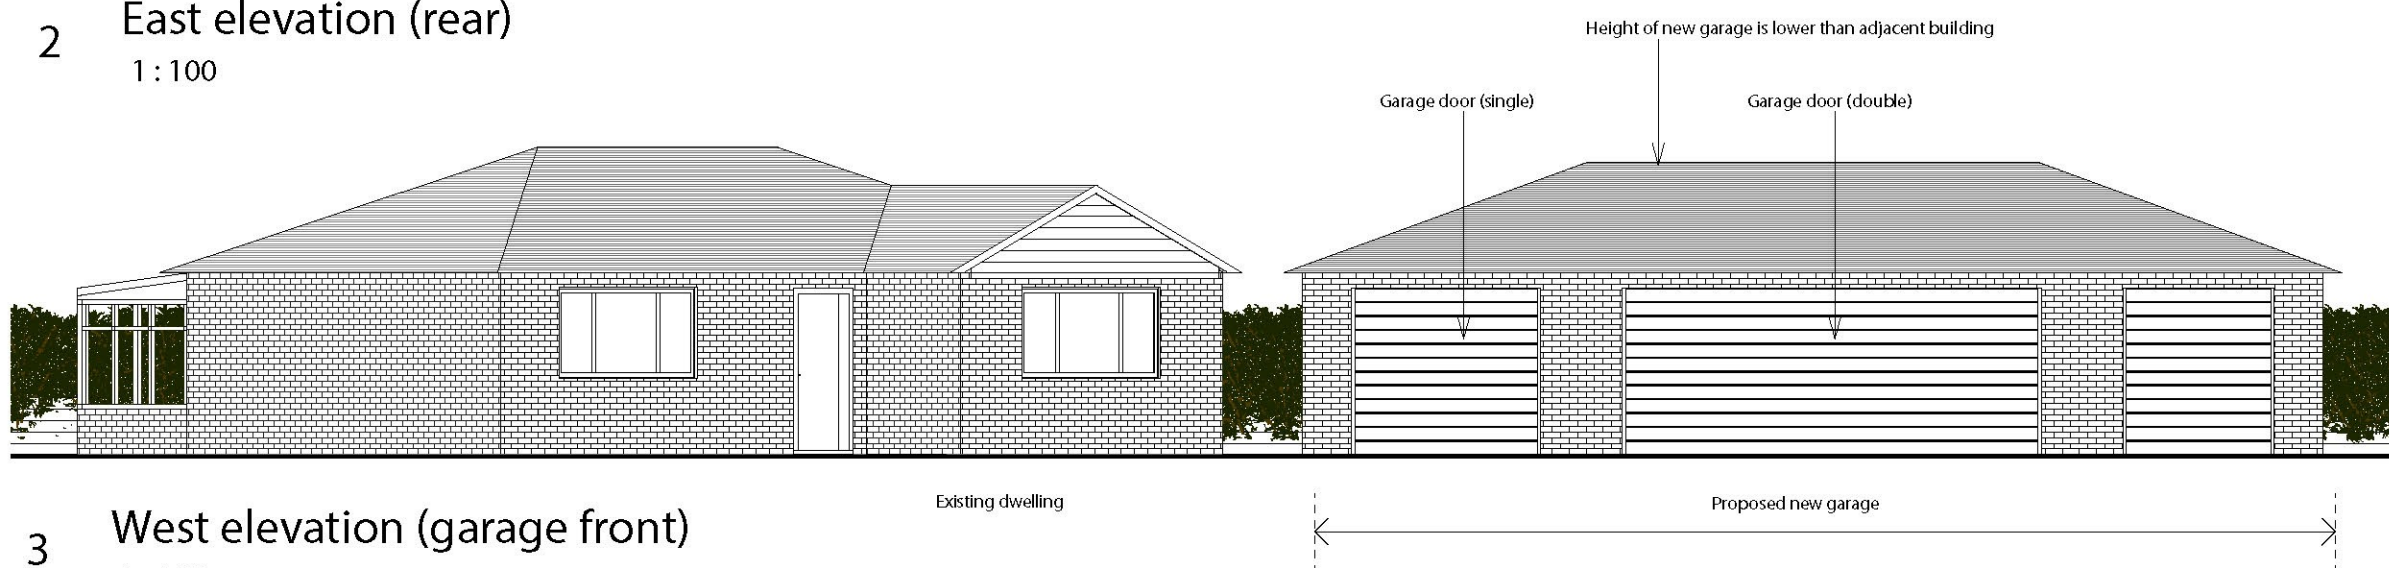

3 West elevation (garage front)
1 : 100

