




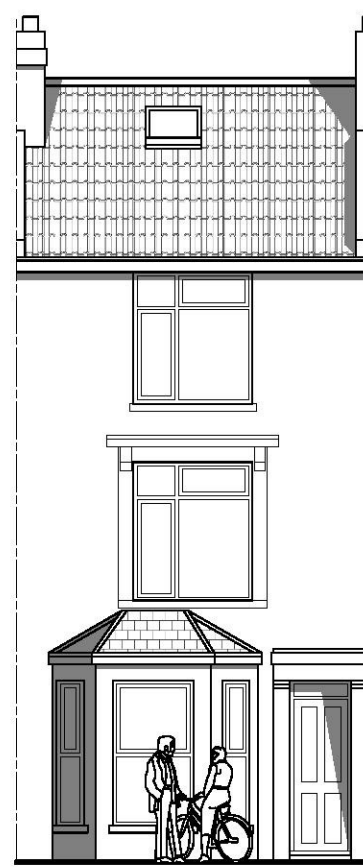


EXISTING FRONT (S.E.) ELEVATION

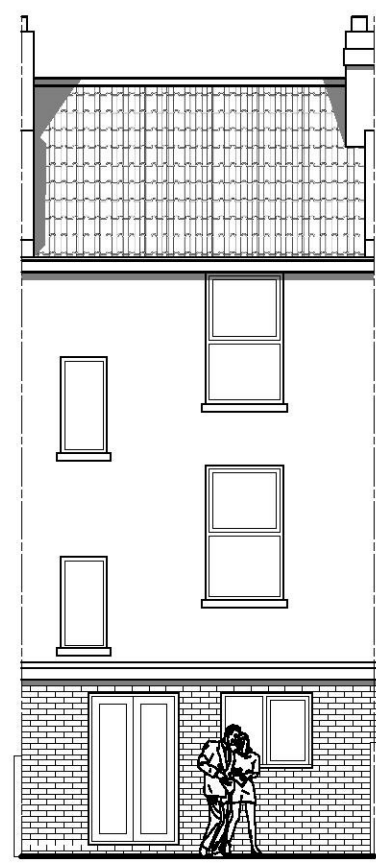


EXISTING REAR (N.W.) ELEVATION

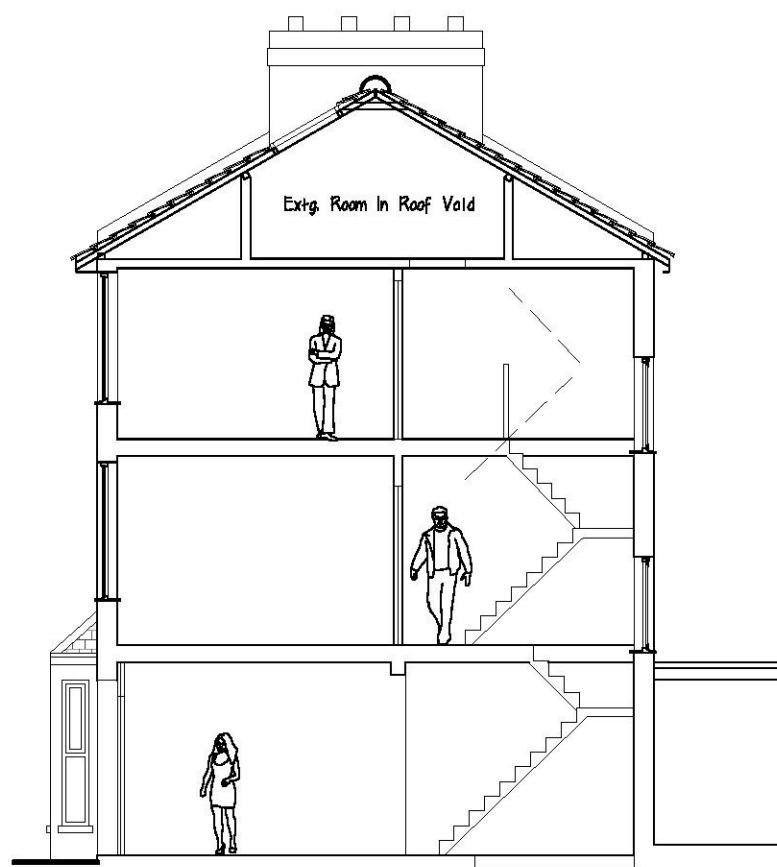


EXISTING SECTION THRO' BUILDING/SIDE (N.E.) ELEVATION

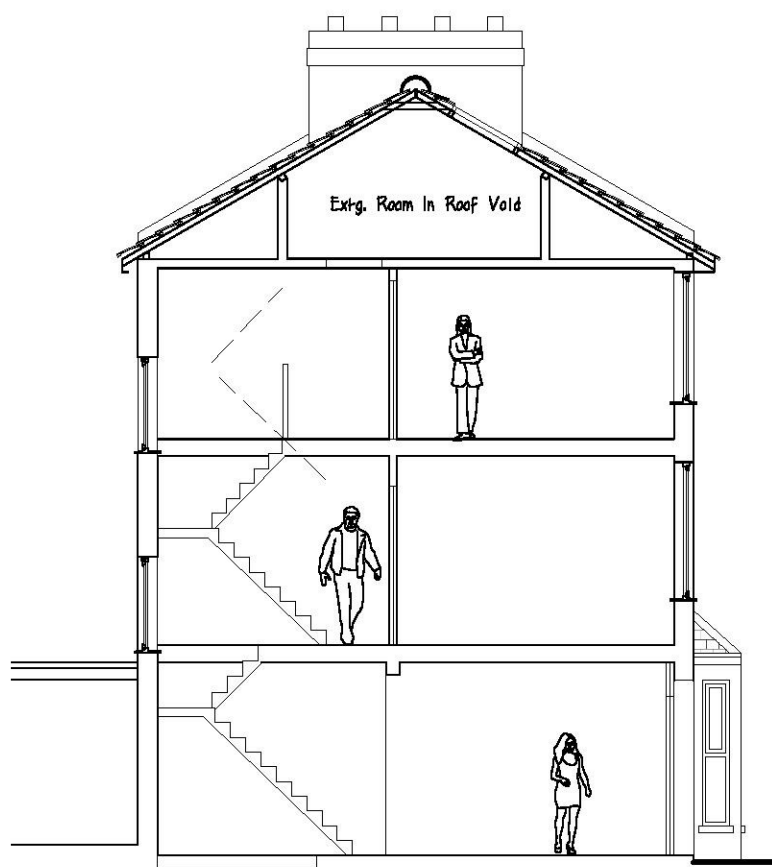


EXISTING SECTION THRO' BUILDING/SIDE (S.W.) ELEVATION

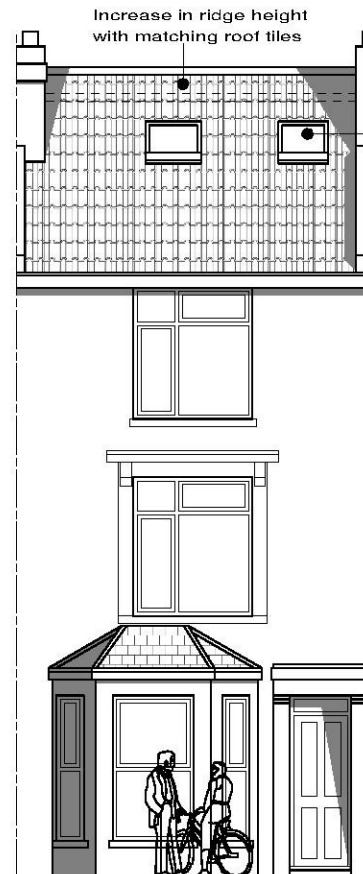


PROPOSED FRONT (S.E.) ELEVATION
(Scale 1/100)

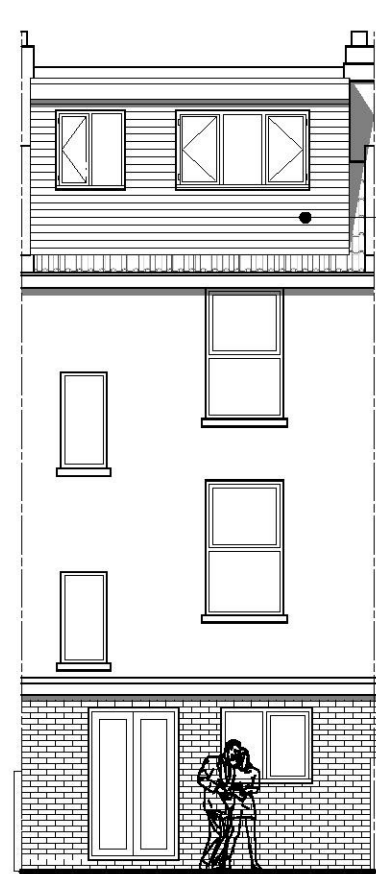


PROPOSED REAR (N.W.) ELEVATION
(Scale 1/100)

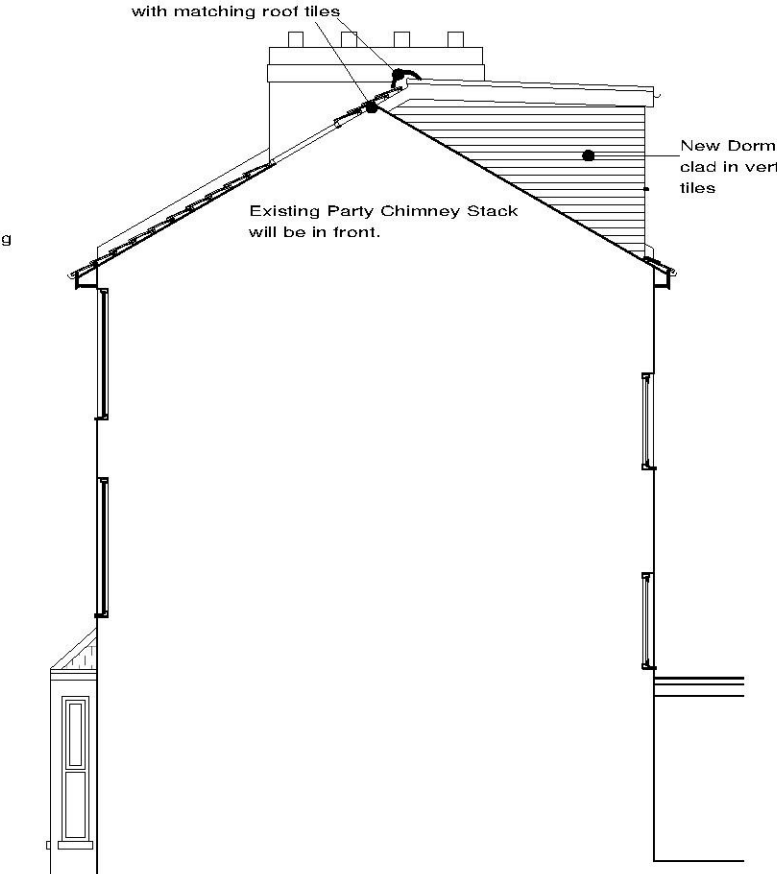



PROPOSED SIDE (N.E.) ELEVATION

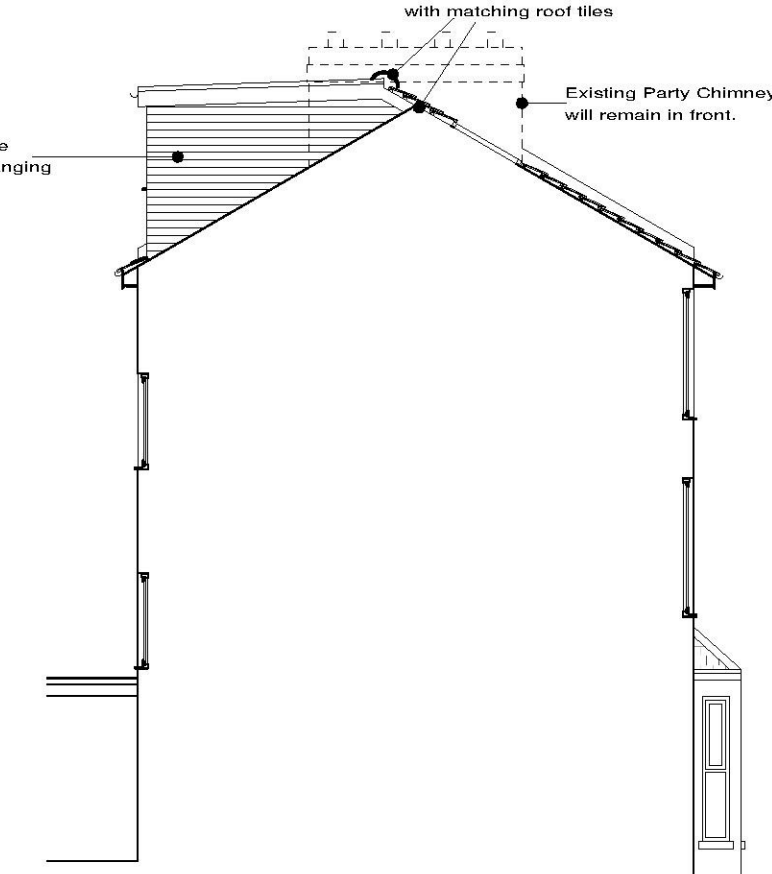

PROPOSED SIDE (S.W.) ELEVATION

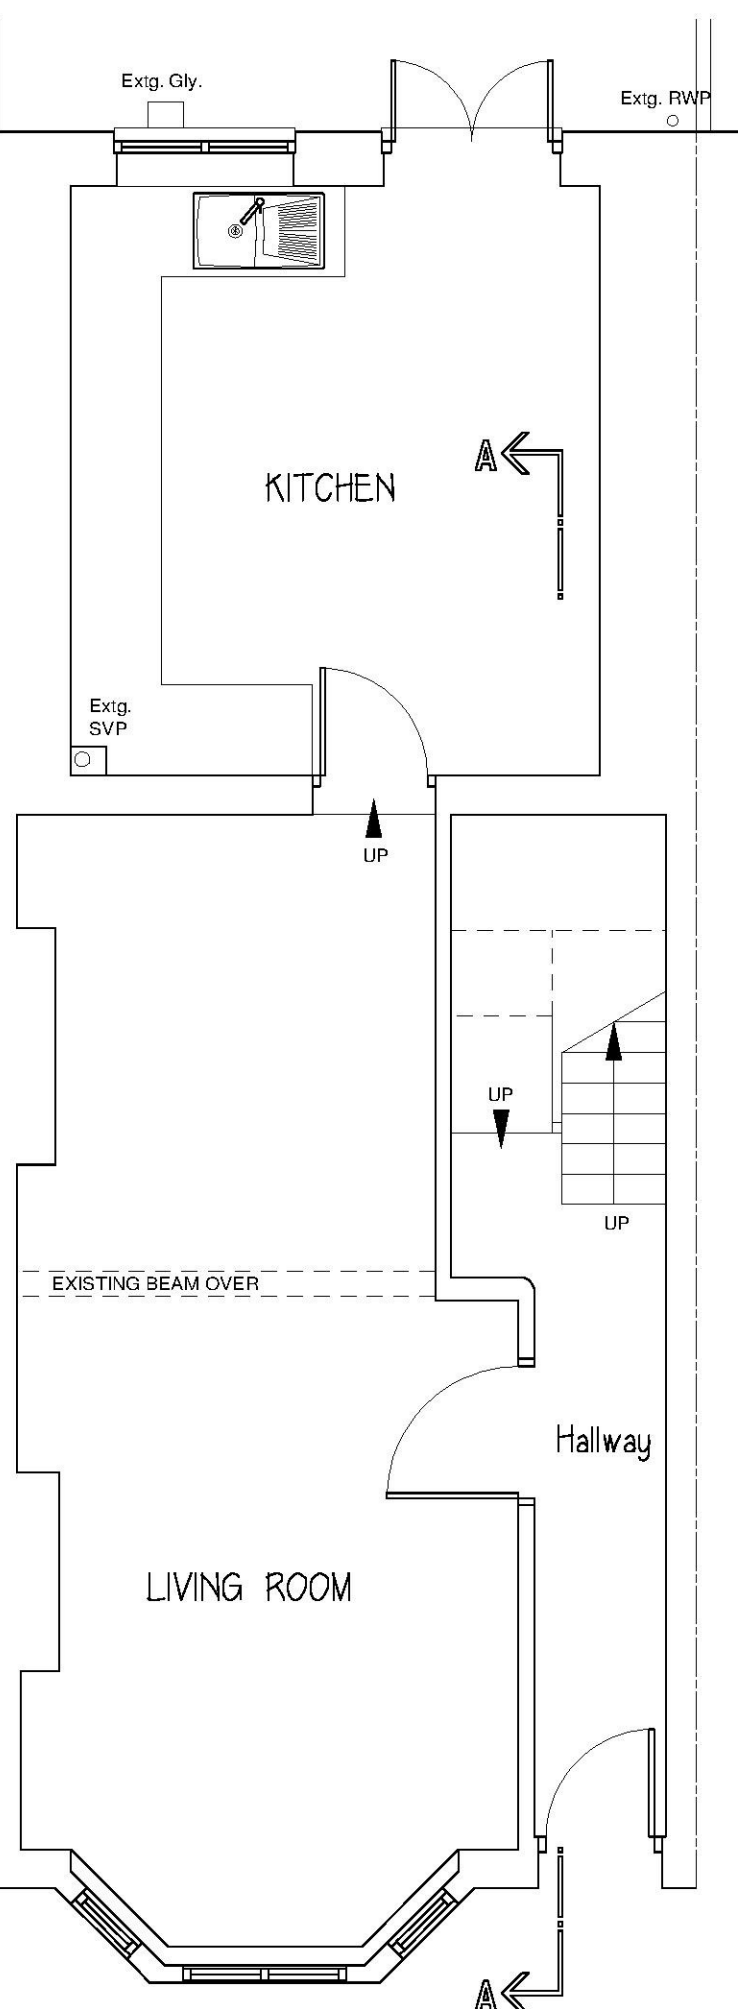


PROPOSED GROUND FLOOR

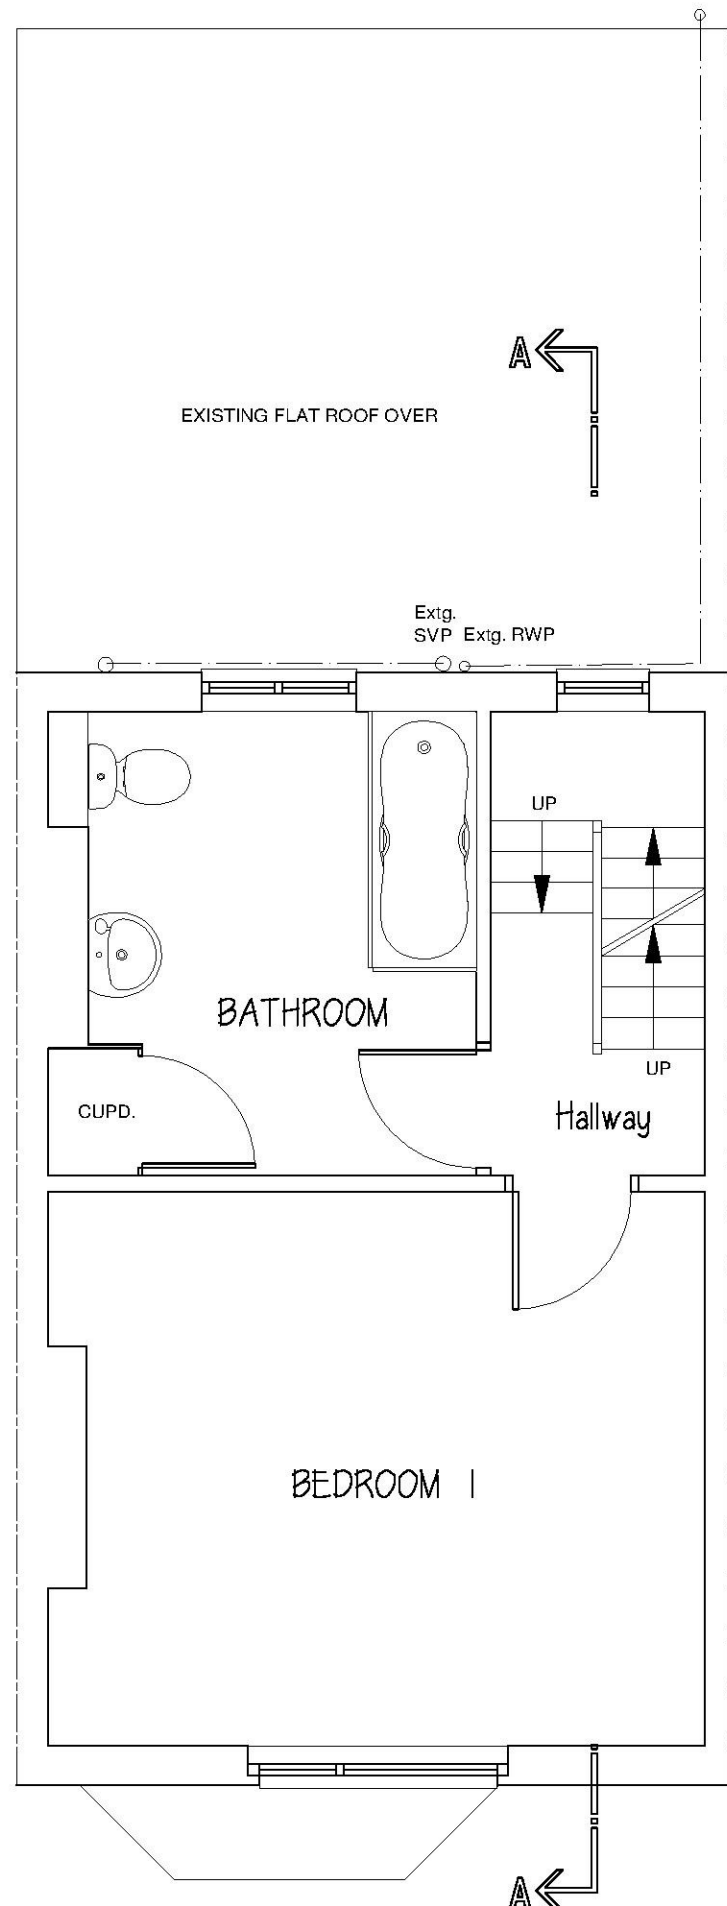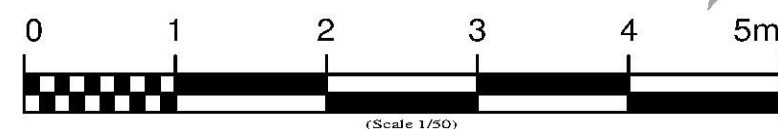


PROPOSED FIRST FLOOR

(Scale 1/50)

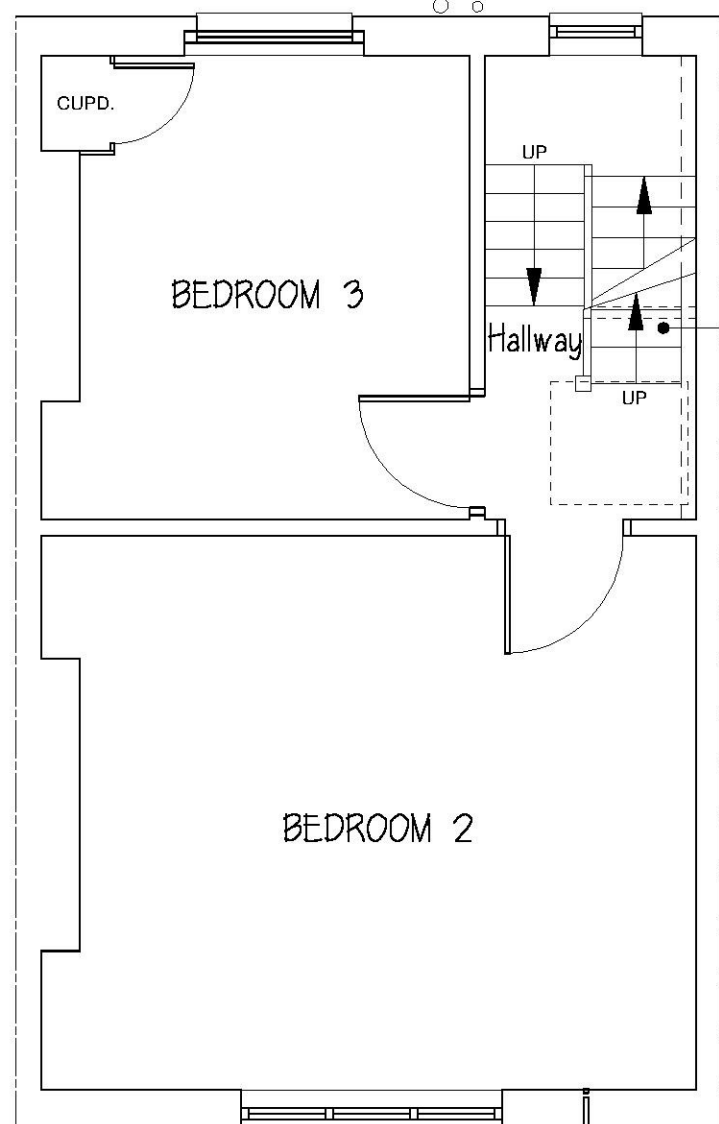


PROPOSED SECOND FLOOR

(Scale 1/50)

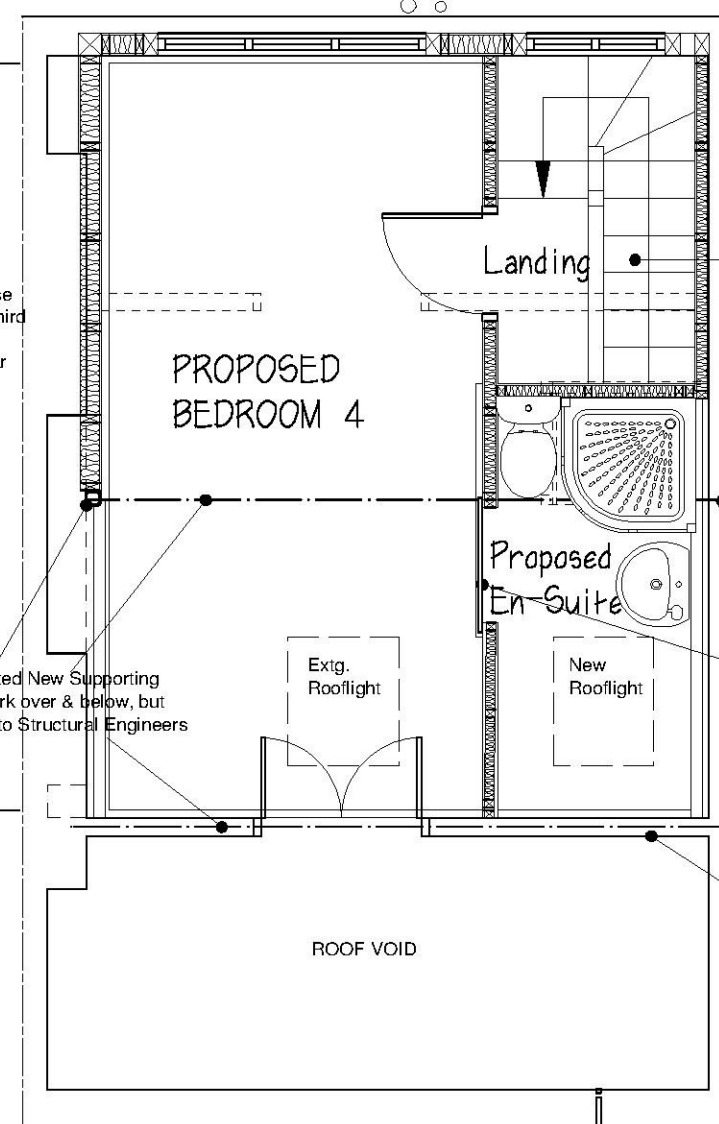


PROPOSED THIRD FLOOR

(Scale 1/50)

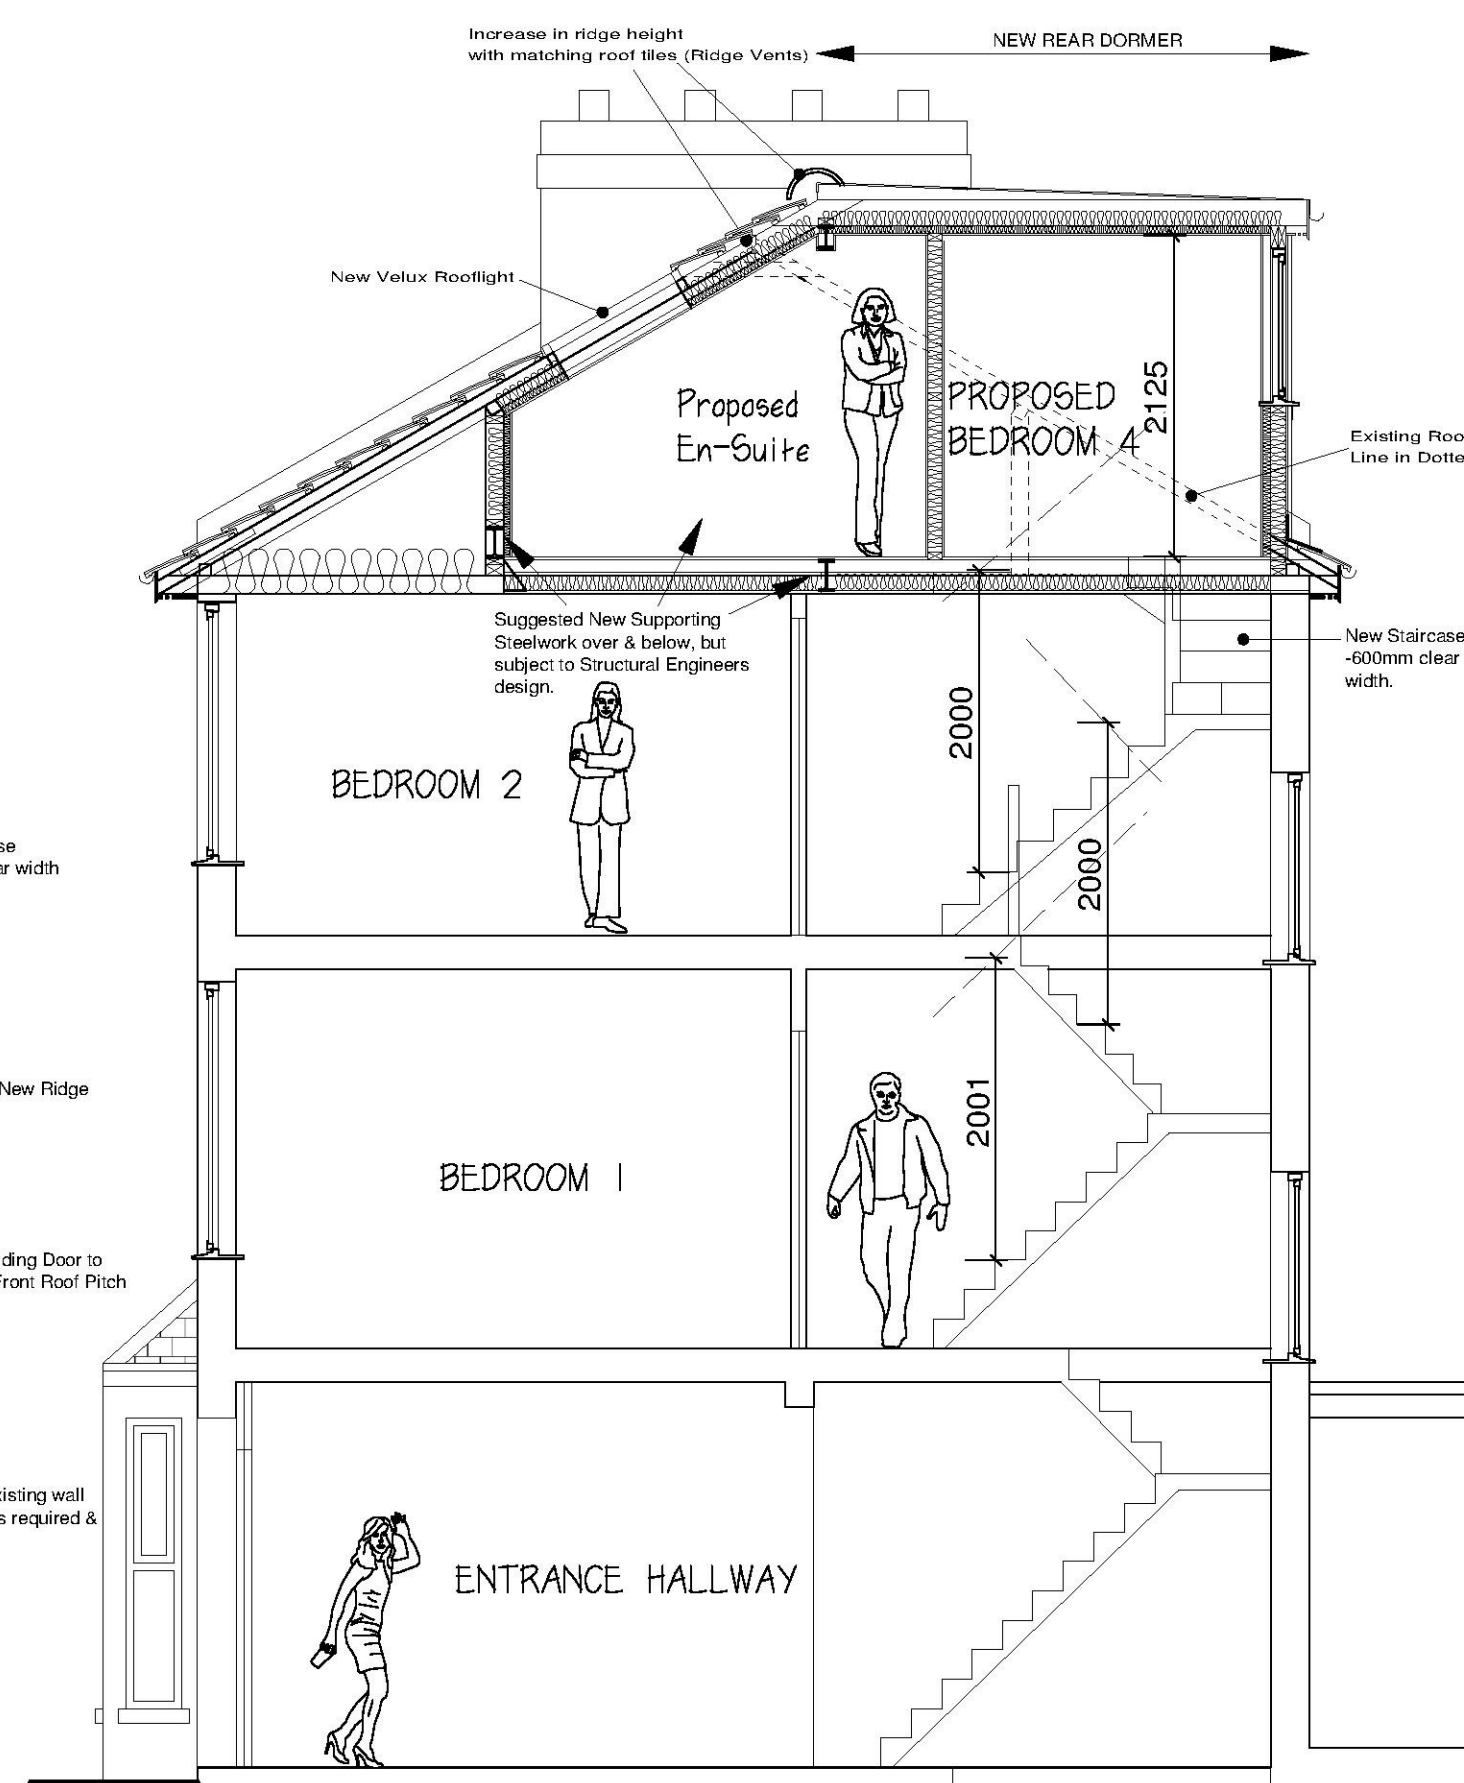


PROPOSED SECTION A-A THRO' BUILDING


(Scale 1/50)

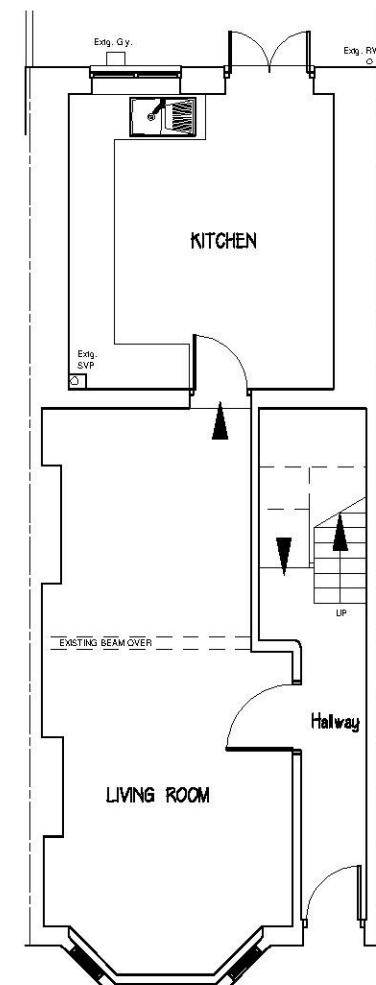



EXISTING GROUND FLOOR

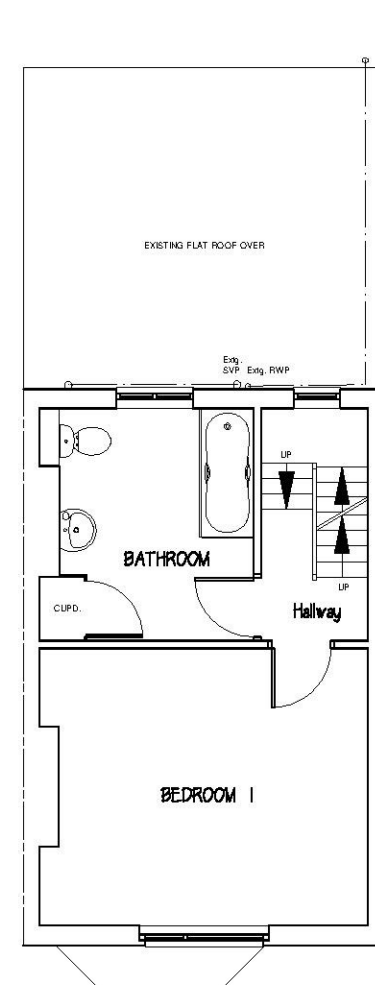


EXISTING FIRST FLOOR

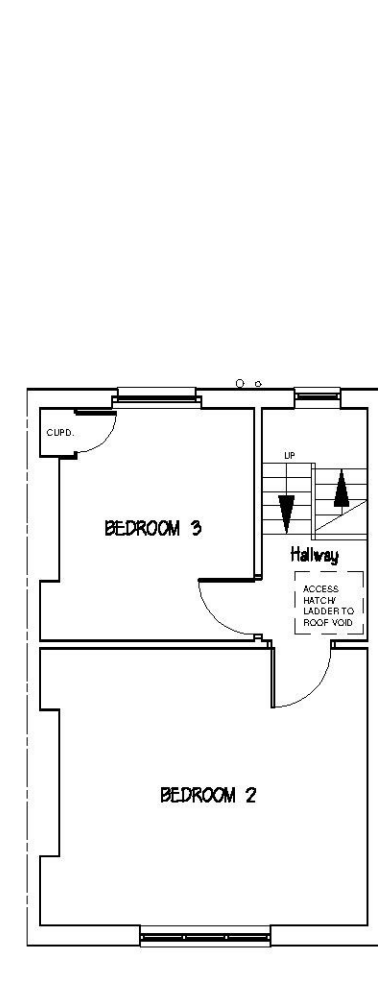


EXISTING SECOND FLOOR

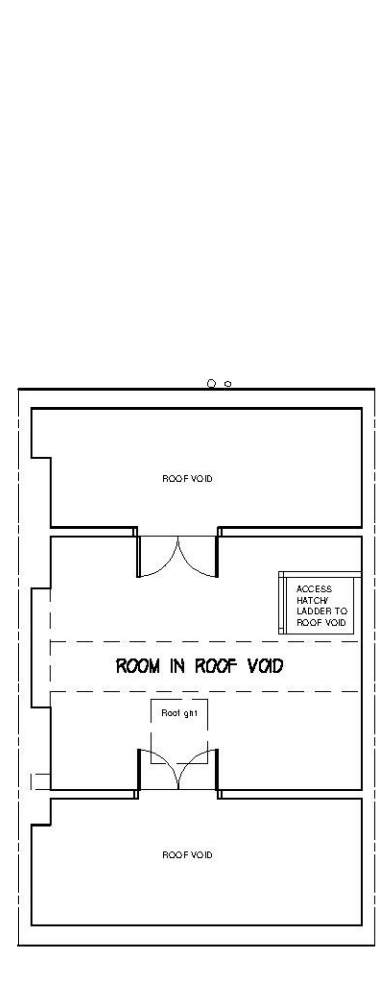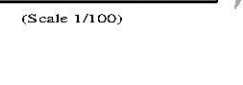


EXISTING ROOF VOID

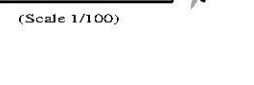

Block Plan

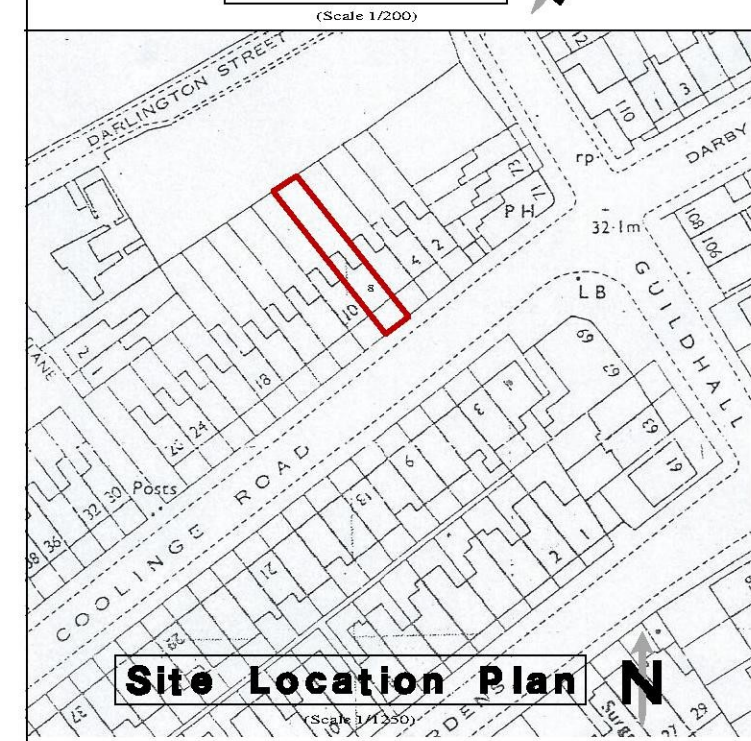

Site Location Plan

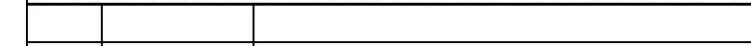

A	Date	Revisions
---	------	-----------

© Copyright

NOTES
All dimensions must be checked on site and not scaled from this drawing.
Detailed for Planning Application purposes only.

IMPORTANT NOTE:- Preliminary structural design shown & subject to confirmation from Client's Structural Engineer at the Building Regulation detailing & application stage.

Client
MR. D. FAHEY

Job Title
Proposed Conversion of Existing
Roof Space into Additional
Living Accommodation, including
a Rear Dormer & increase in
Ridge Height.

No.8, Coolinge Road,
Folkestone, Kent CT20 1EW.

**S.I. CHARTERED
BUILDING SURVEYORS**
No.8 JOINTON ROAD
FOLKESTONE · KENT · CT20 2RG
TEL: (01303) 240088
e-mail: stuart@sichs.co.uk

Scales
1/50. 1/100. 1/200. 1/1250. (@A1)

Date Aug. '18. Drawn by S.I.

Drg. No. 031/18/01 Rev.