


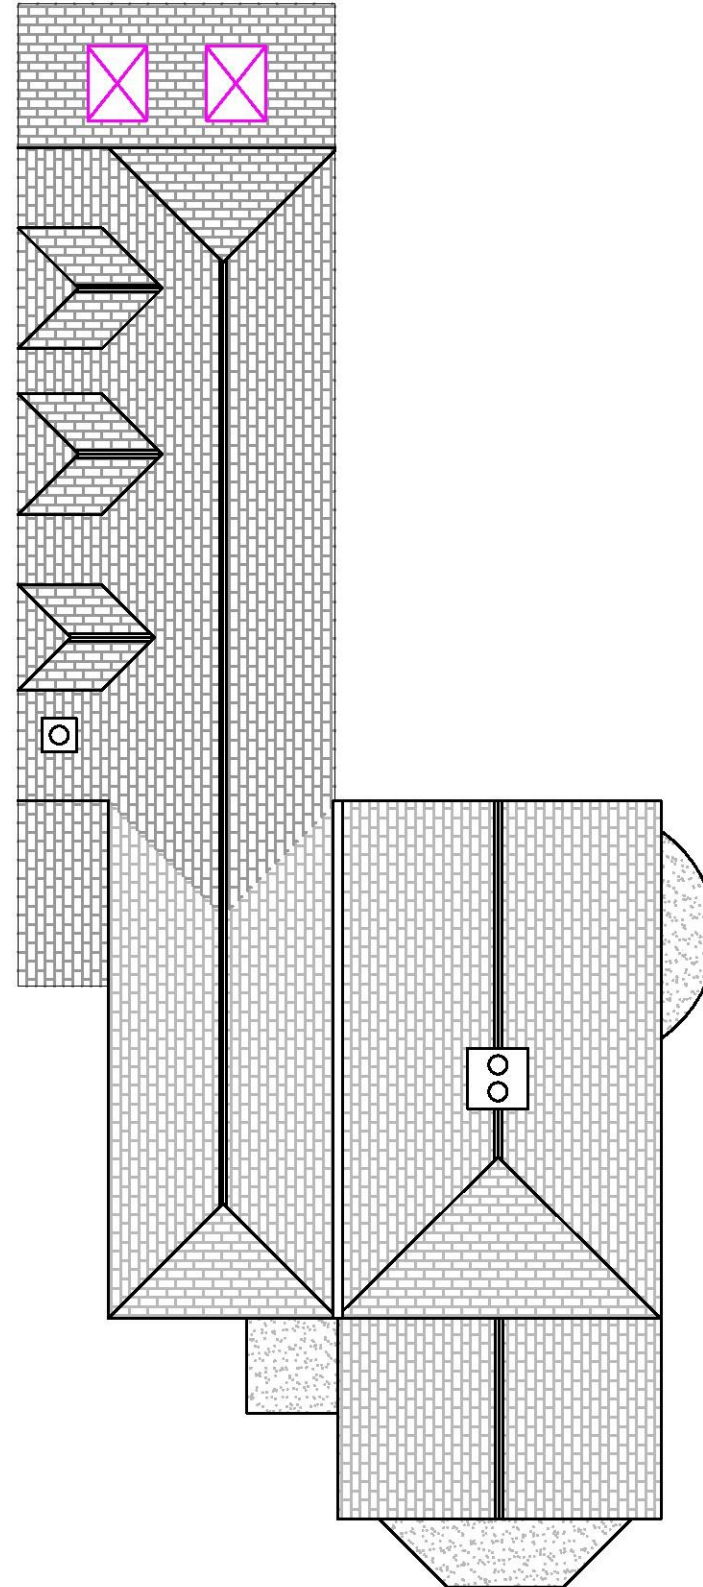


David Thompson
ArchitecturalServices

99a Bouverie Road West ,
Folkestone
CT20 2LB
07932676769
davidthompson@architectural.uk.com

NOTES

- 01 All new and existing building work dimensions are critical to the construction process.
- 02 All drawings are preliminary unless stated differently.
Preliminary drawings are not to be built or manufactured from.
- 03 This drawing is subject to copyright of **Architectural SERVICES**
reproduction only with written authority.
- 04 Drawing dimensions and scales to be checked prior to commencement of work.
- 05 All structural work where mentioned on this drawing is subject to a qualified structural and civil engineer calculations before building work commences.
- 06 These plans may be subject to "Planning & Building Regulation Approval" or any other statute in law before the commencement of building works.
- 07 All materials to match existing unless otherwise stated.

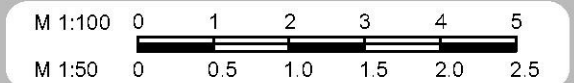

Proposed Roof Plan

Tim & Amanda Street
1 Holly Tree Cottage,
Elham,
Kent,
CT4 6TL

DRAFT 2A - 26.09.18

CLIENT NO:

JOB NO:

SCALE @ A3: 1:100

DATE:
10.08.18

PG NO: 05