


Scale Bars

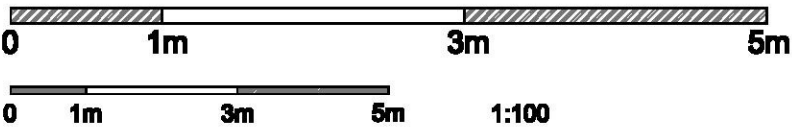

NOTES;



5a Existing Side Elevation
Scale: 1:100



5b Proposed Side Elevation
Scale: 1:100

07824697334

LJM

DRAFTING

www.ljmdrafting.co.uk

ORANGERIE EXTENSION – P.P.

Proposed single storey rear orangerie extension to existing dwelling house.

3 Grove Bridge,
Sellindge, Ashford,
TN25 6JB Project N° 1391
Drawing Title

Existing & Proposed
SIDE ELEVATIONS

Date 12.11.18
Scale 1:100 @ A3
Drawing n° 05

Revision	
– – – / – – / – –	– – – / – – / – –
– – – / – – / – –	– – – / – – / – –
– – – / – – / – –	– – – / – – / – –

Client Designer
Mr Parish LJ Montgomerie

Notes
Check that this drawing is the latest revision.
Do not use any of the information on this drawing without checking all dimensions on site.
Do not use any areas indicated for either reduction, purchase, sale, or any other form of
legally binding contract.
Do not reproduce any part of this drawing without prior written consent.
Do not scale from this drawing.