



①
Marley Eternit
Thrutone Blue/Black
Fibre cement slate



②
Marley Eternit
Cedral Weatherboarding
Fibre cement
colour : pale grey




③
Upvc White Fascia
and soffits.
Black plastic
gutters and downpipes



④
White uPVC windows






⑤
Red multistock brickwork
with natural colour pointing

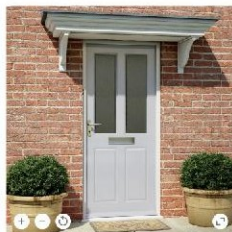

⑥
White GRP entrance
Canopies

Secure by design front
doors in grey

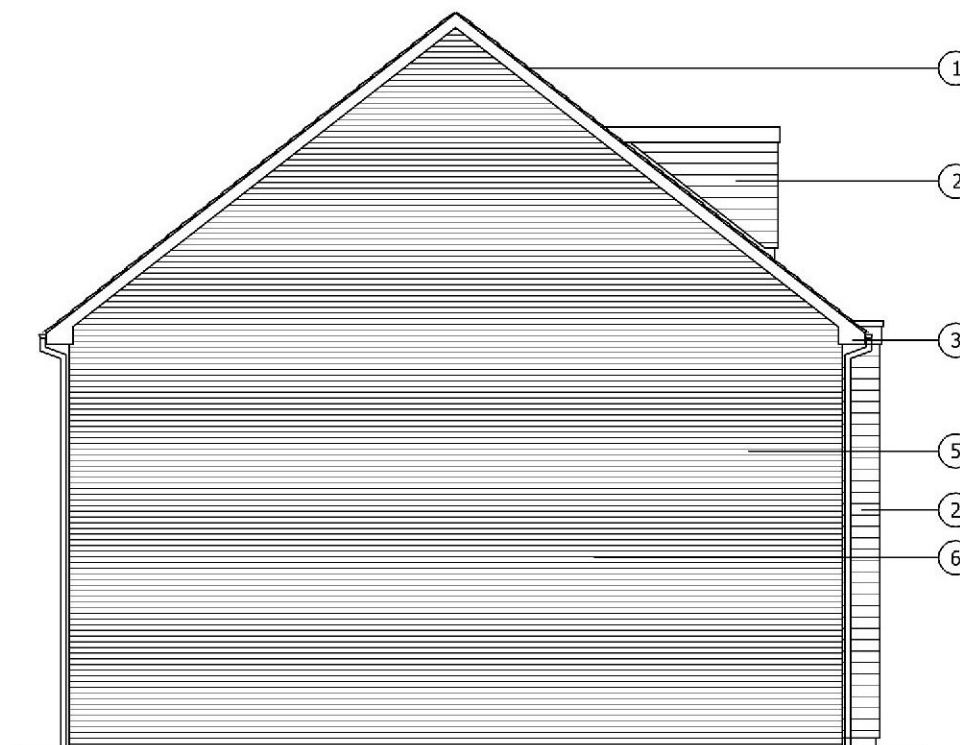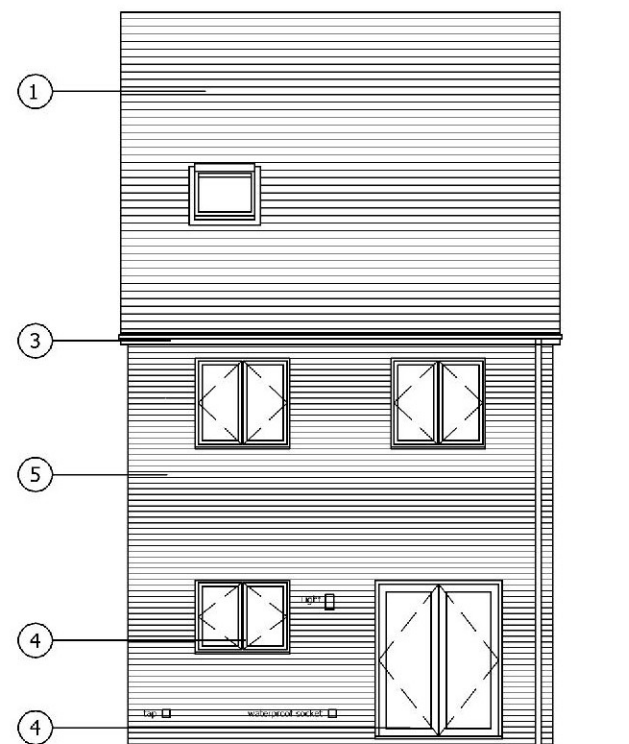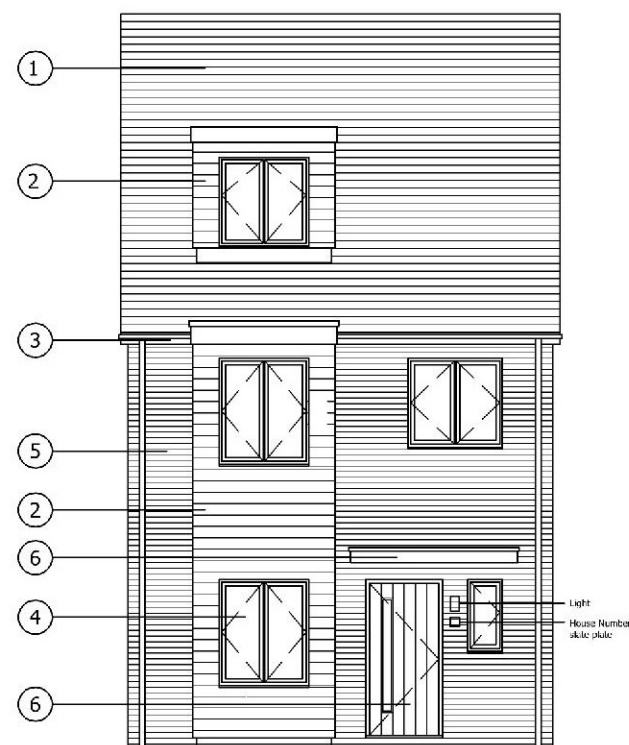

CLIENT Roma Capital		
PROJECT Residential Development (former Cherry Pickers PH site) Ashley Avenue Cheriton, Kent		
DRAWING Material Finishes samples All Plots		
SCALE 1:100@A3	DRAWN BY CAD	DATE 28.10.18
DRAWING No. 181101-M-001		REV