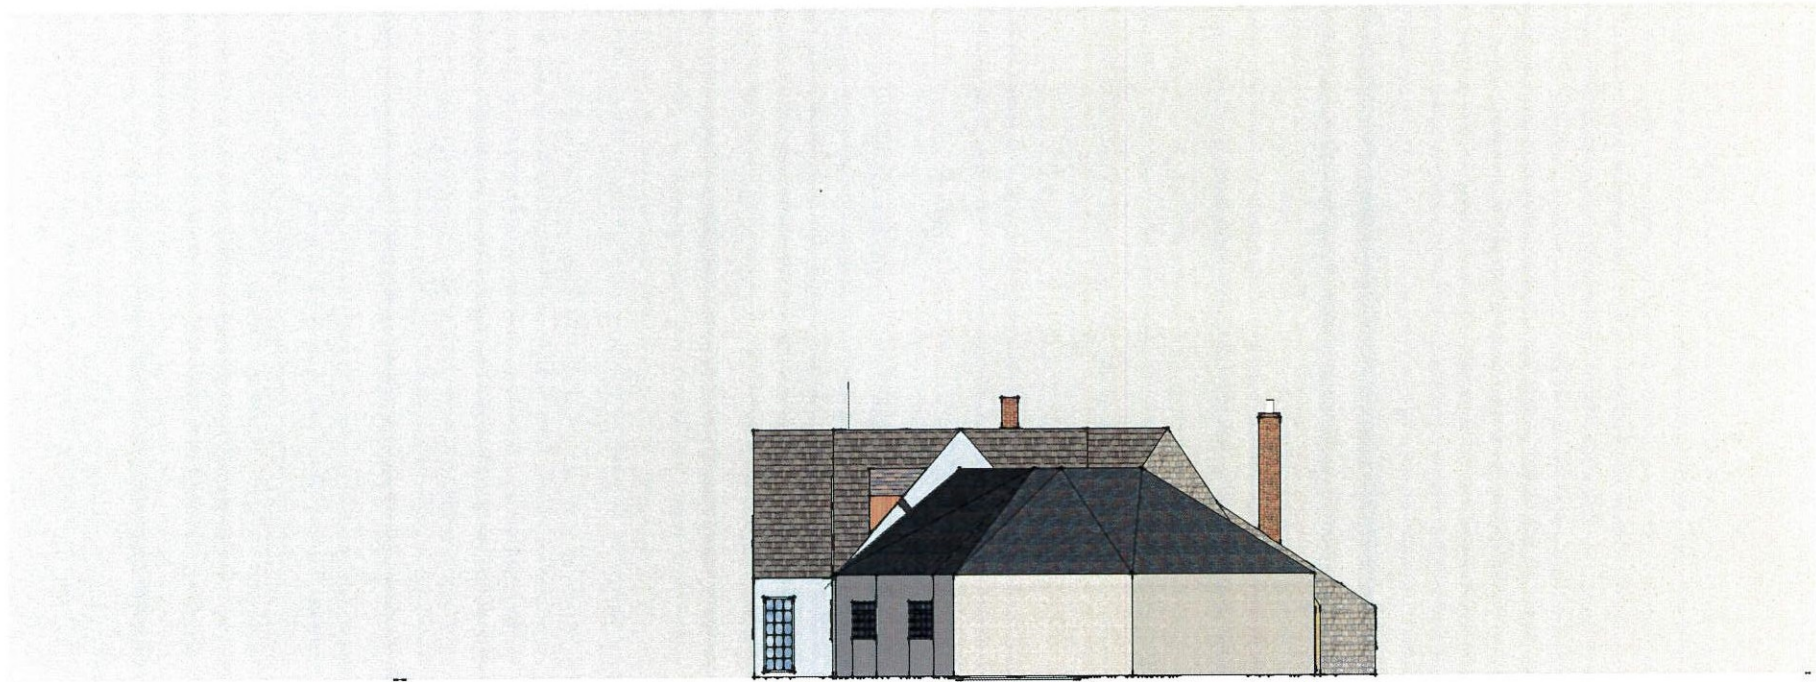


SCALE

1:200 when printed at A4 size

Drawing: OSH/STORE/006
Date: 10 October 2018
Existing East Elevation