


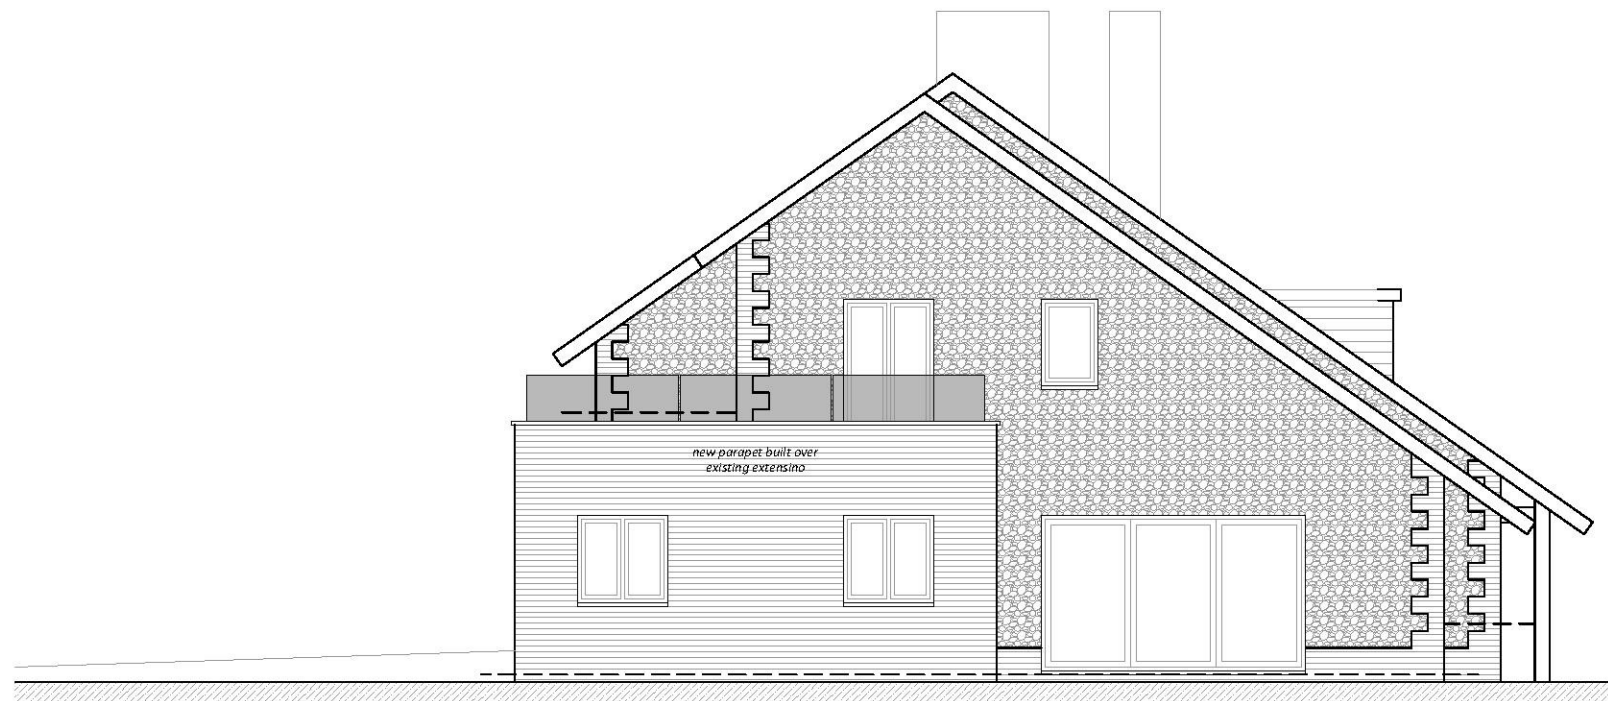

Rear (West Facing) Elevation
1:100



Side (South Facing) Elevation
1:100



A Planning Submission 19.10.18

Covert Wood House, Bladbean

Extensions + Internal Alterations

Proposed Elevations

1:100 @ A3

06

A

invent
ARCHITECTURE

T: 01227 282247

W: invent-architecture.co.uk

A: 24 Oxford Street, Whitstable, CT5 1DD