




Location Plan 1:1250

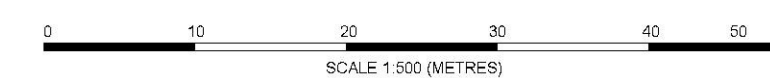

Block Plan 1:500



Proposed Extension
at
Holcombe,
Cliff Road,
Hythe

Proposed Block
& Location Plans

Scale 1:500/1250

Drawing No. 18/27/07A