


Existing Ground Floor Level

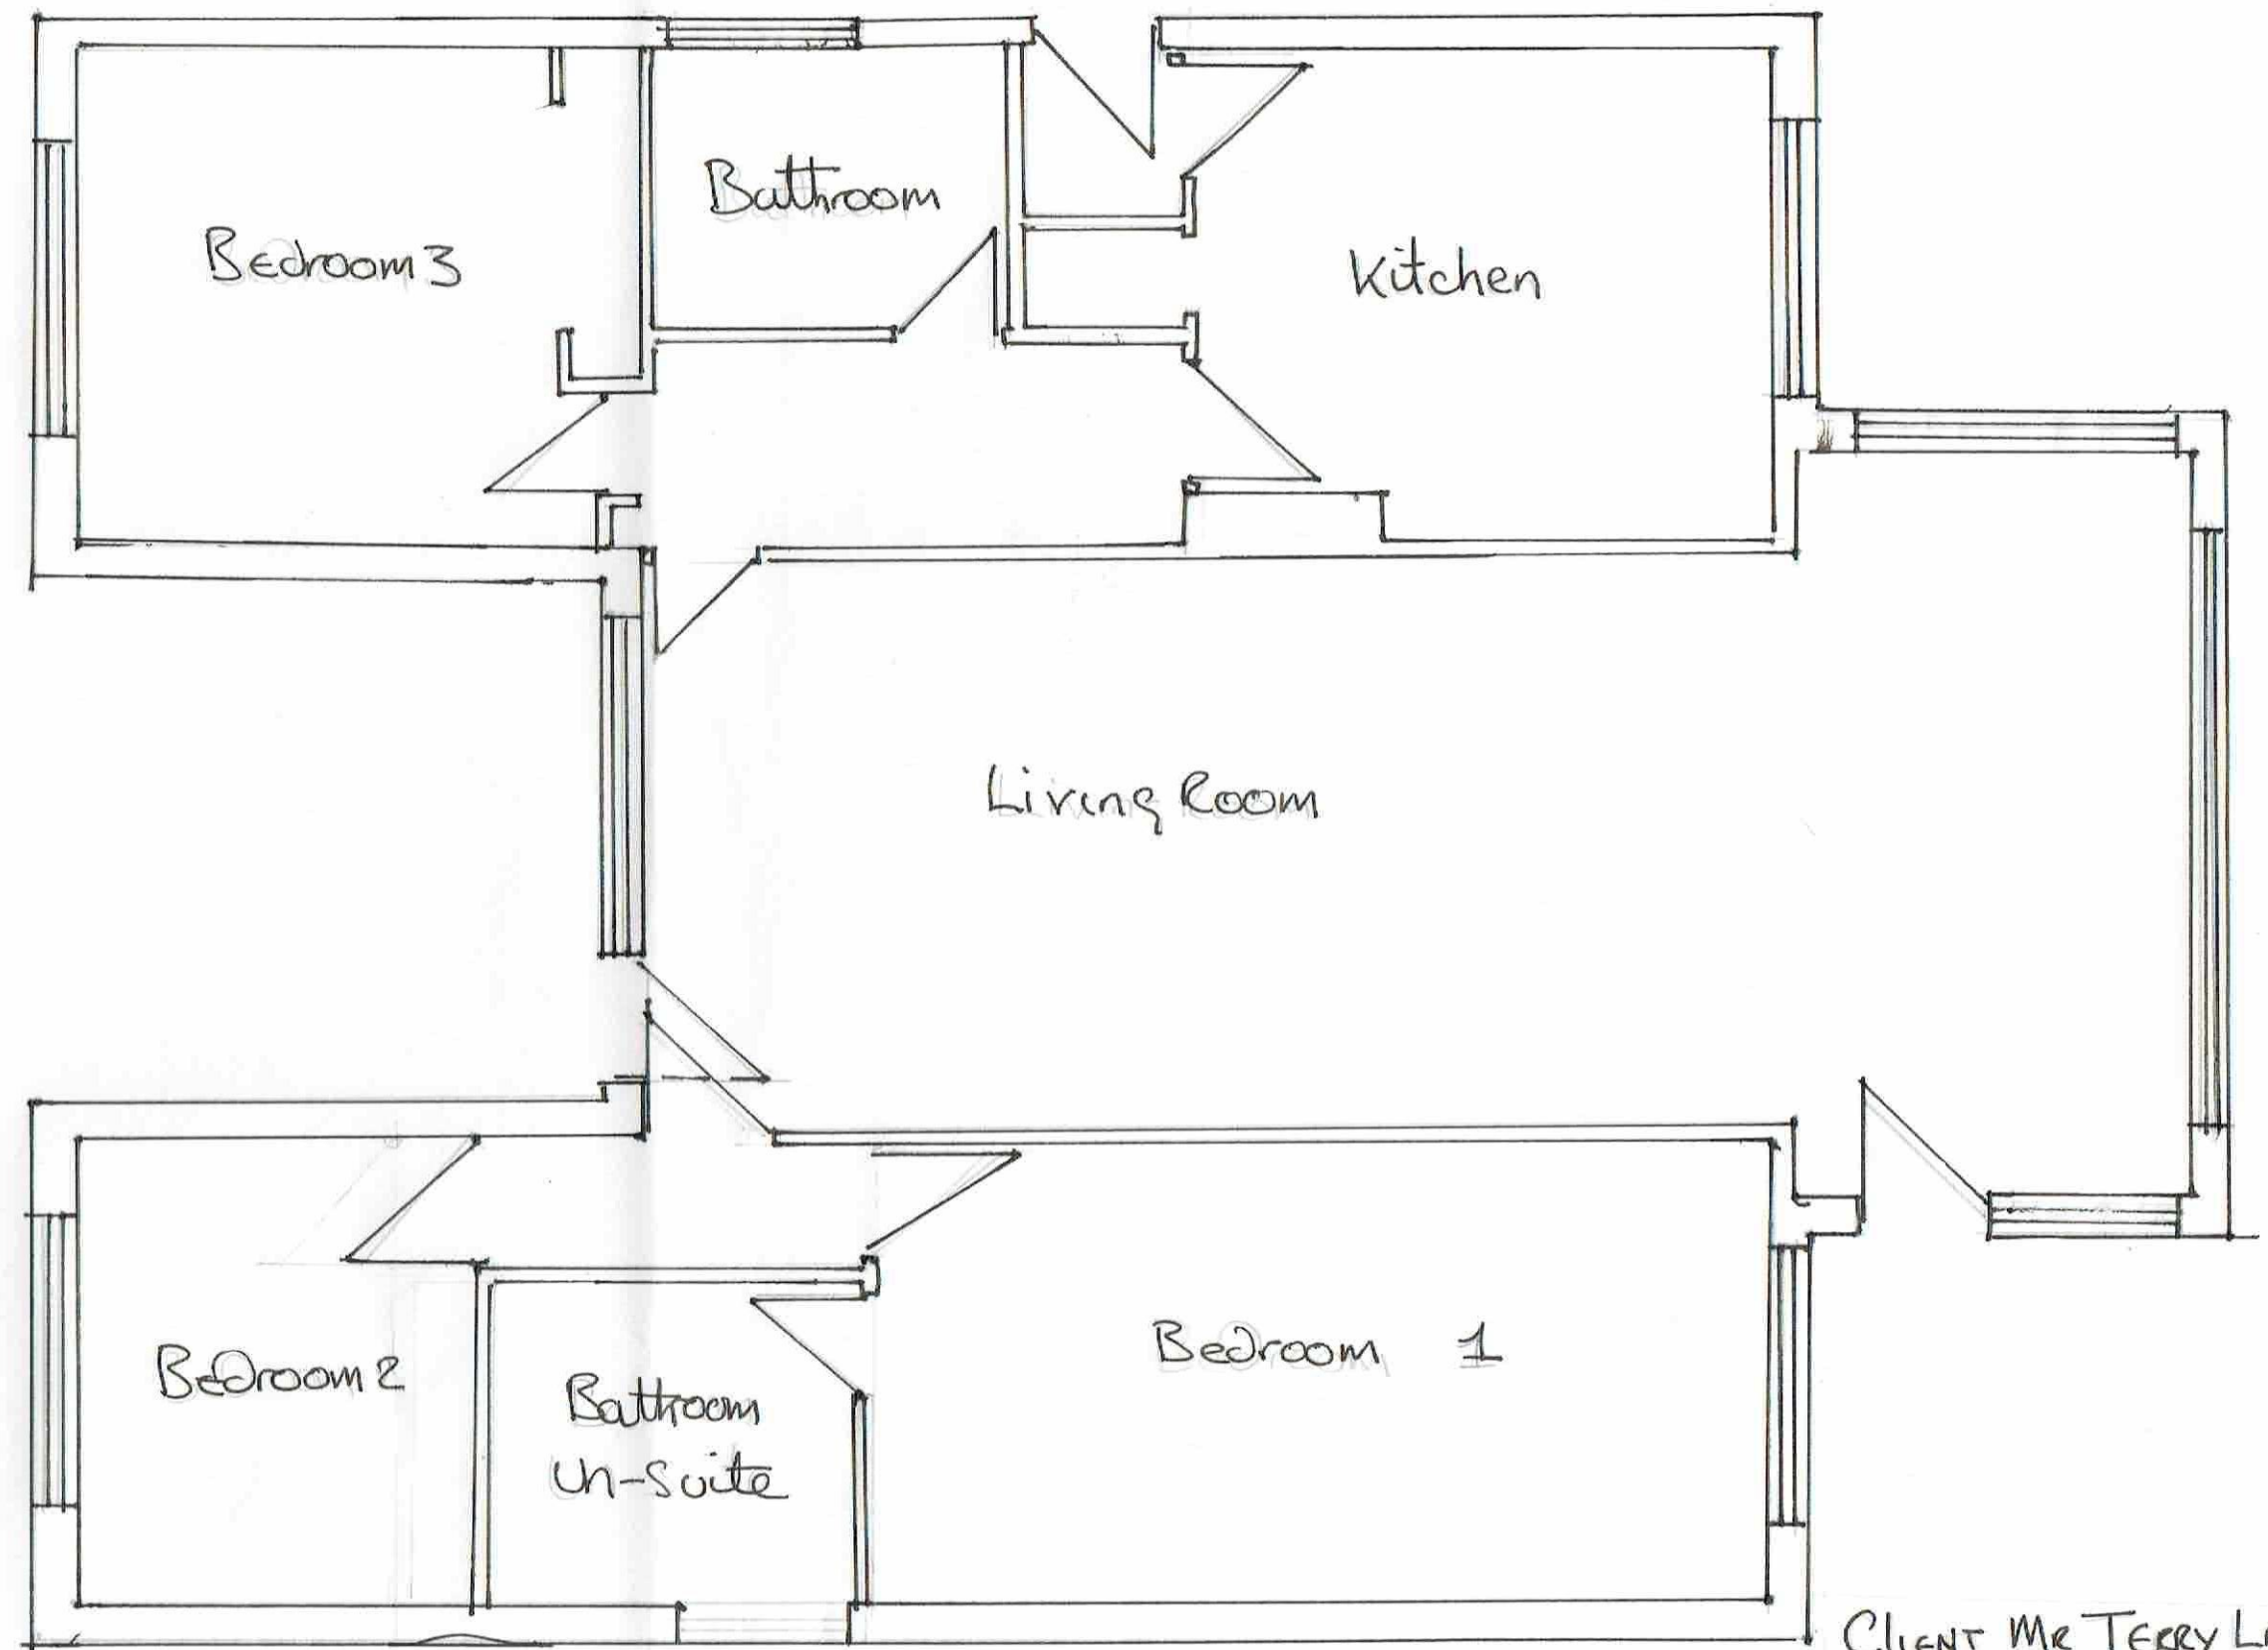

Client Mr Terry Ladley
244 THE PARADE Greatstone
New Romney TN28 8ET
Proposed Loft Conversion
Drawn by DARREN EPPS
28th Sept 2018
SCALE 1/50