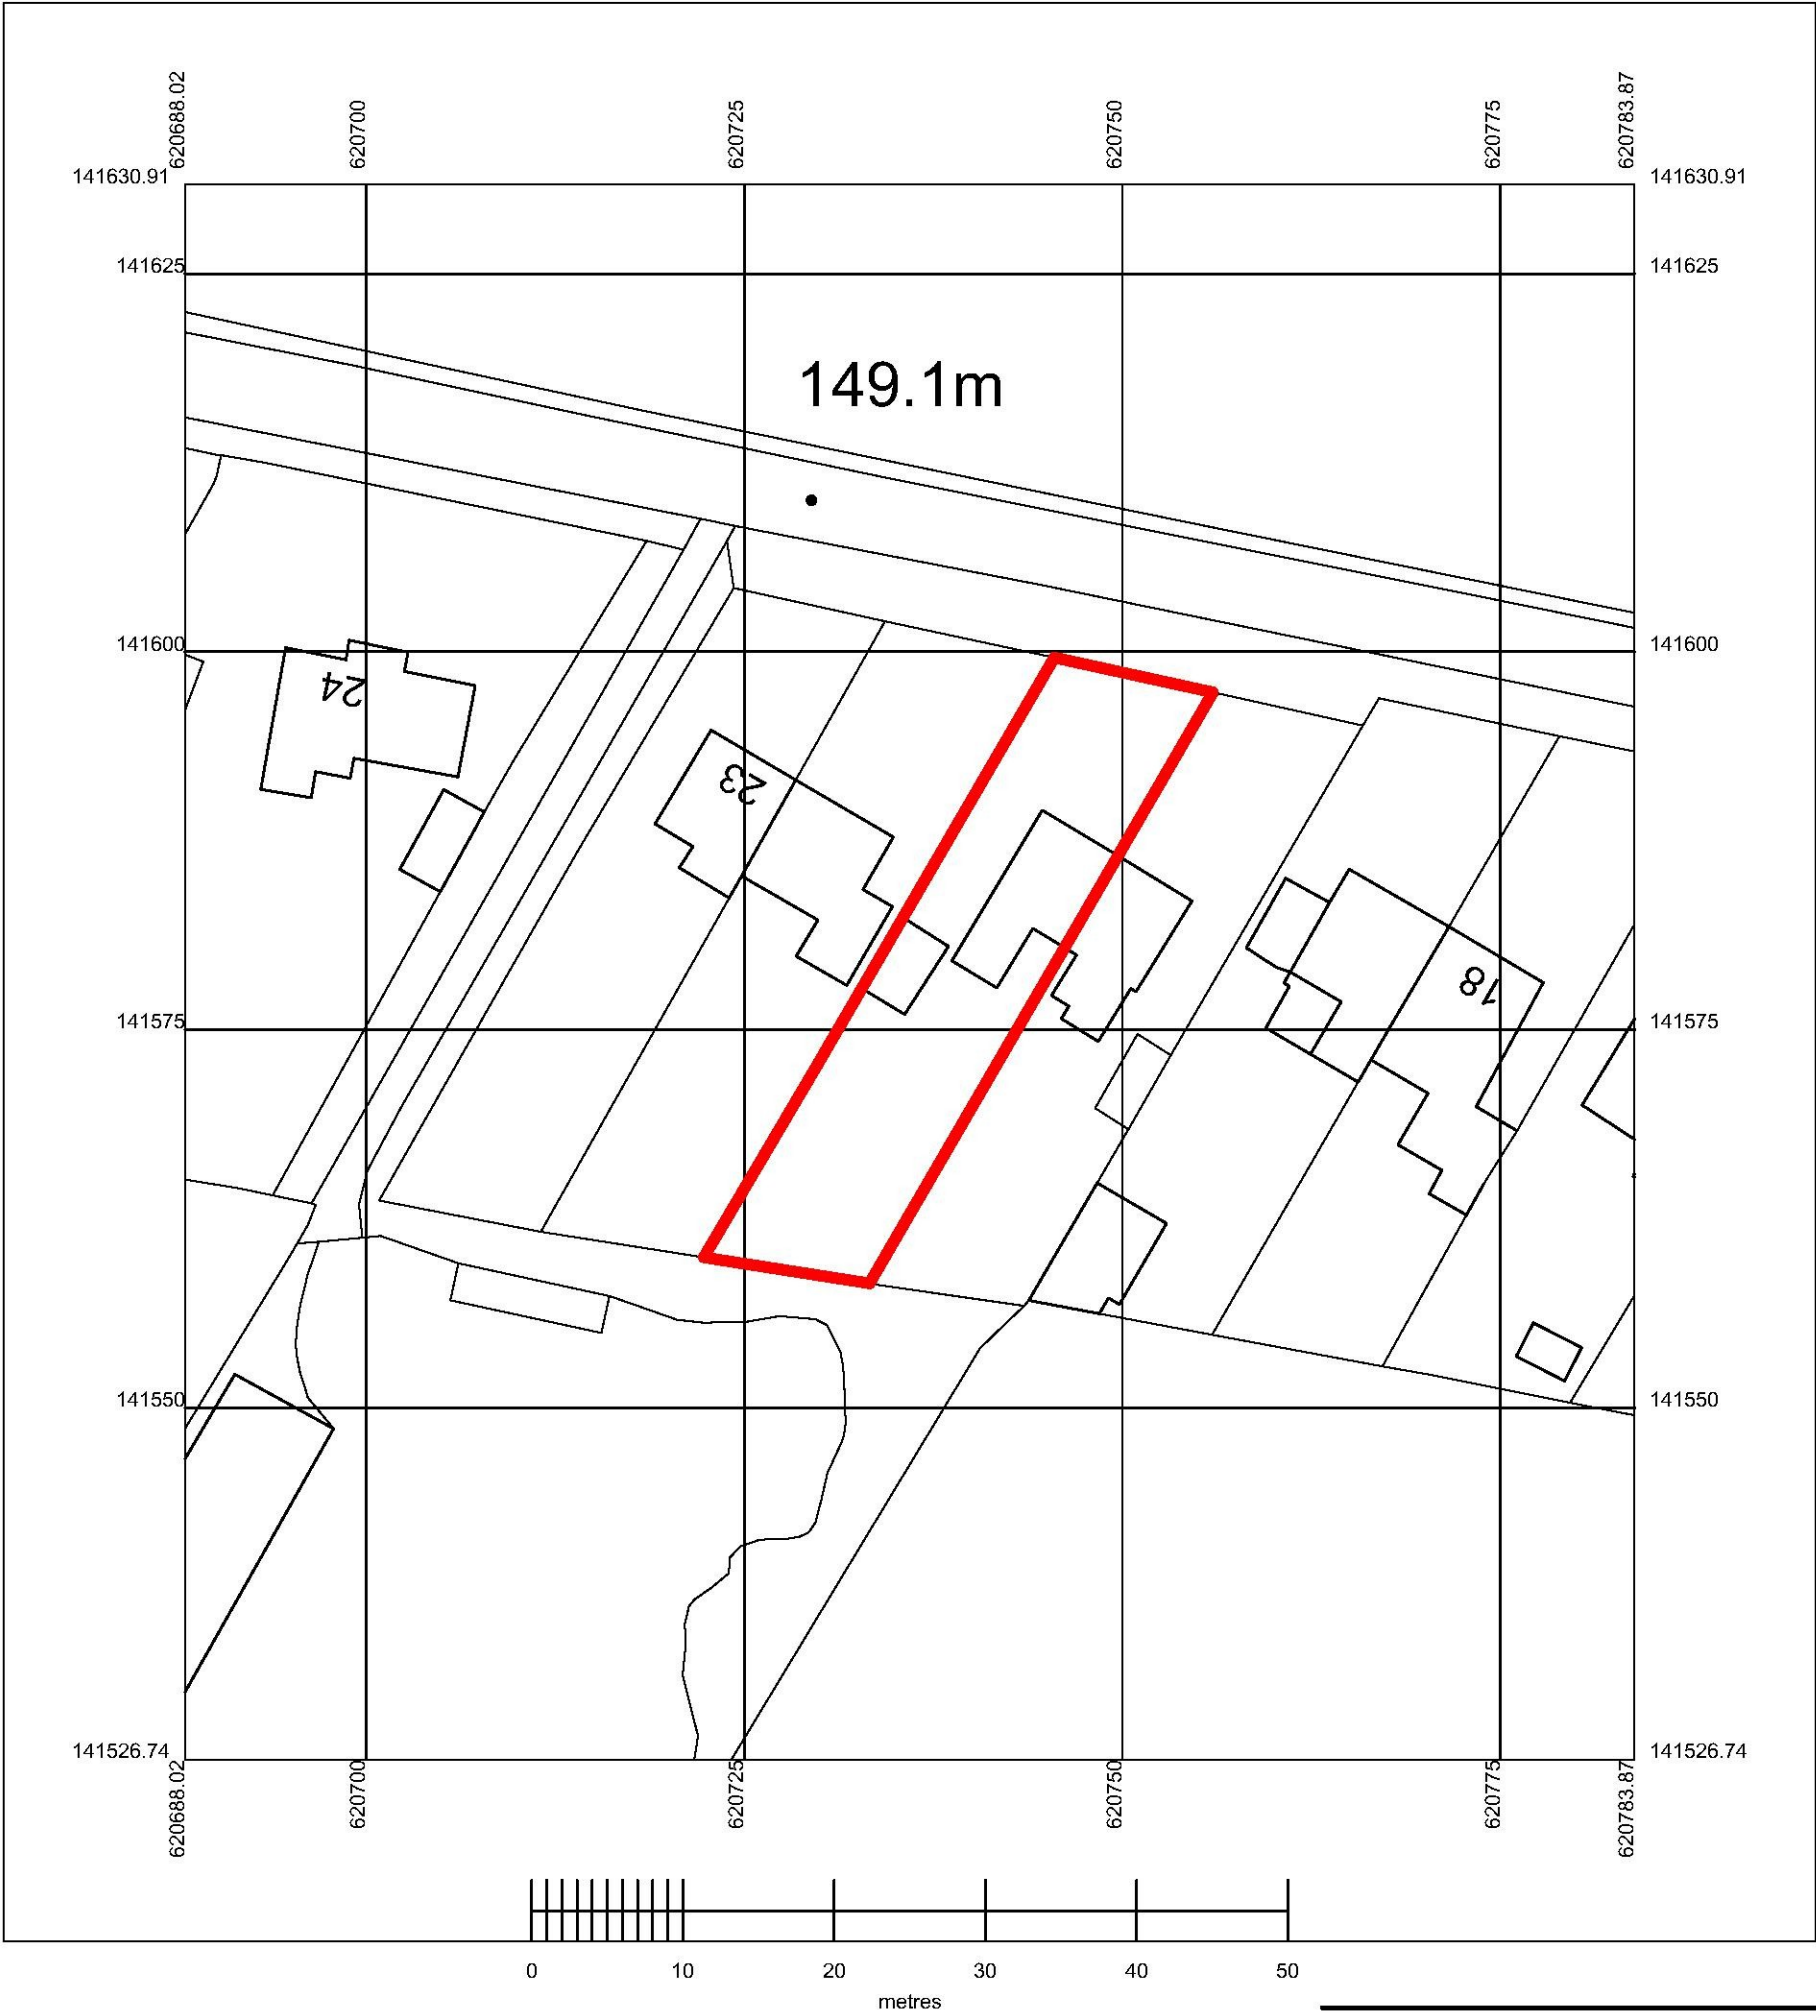


Site Boundary Location

Site Location Plan - 1:500

PROJECT TITLE:
Number 21
Coach Road
Densole
Kent CT18 8LS

DRAWING DESCRIPTION:
EXISTING SITE BLOCK PLAN

SCALE:
1:500 @ A3
DATE:
NOV 2018

DRAWN BY:
MG
CHECKED BY:
PC

STATUS:
PLANNING

DRAWING NUMBER:
16-001/04

REVISION:
-