


This drawing and the design are the copyright of ON Architecture Ltd only.
This drawing should not be copied or reproduced without written consent.
All dimensions are to be checked on site prior to fabrication and ON Architecture Ltd should be notified of any discrepancy prior to proceeding further.
Do not scale from this drawing, only the stated dimensions are to be used.
Stated information from third party consultants is shown as indicative only. See other relevant text / specifications drawings for further information and data.

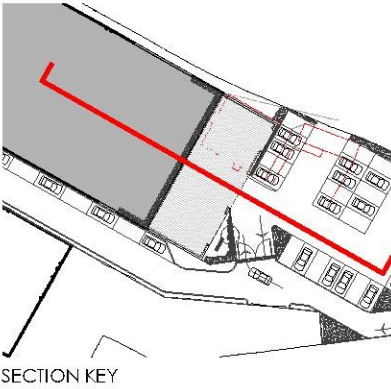

SECTION KEY

LEGEND

- 1 Existing Store Building
- 2 Cut through Second Floor Meeting Room

Revision Note & Date		
Rev	Date	Note

ON
ARCH
ITECT
URE

Canterbury Studio
Leigan House, St Andrews Close
Canterbury,
CT1 2BP

Info@onarchitecture.co.uk
onarchitecture.co.uk
01227 634334

INCORPORATING
design
bdb

London Studio
5 Goswami Gardens
Hackney Road,
London,
E2 9FN

Project Title
Proposed Office Extension


Clients Details
HRS Group

Drawing Title
Proposed Section BB

BIM Number			
-	-	-	-
Scale	Date	Drawn	Checked
1:100	29/10/2018	NF	DW

Drawing Status
PLANNING

Project Number	Drawing Number	Drawing Revision
PR333	012	-

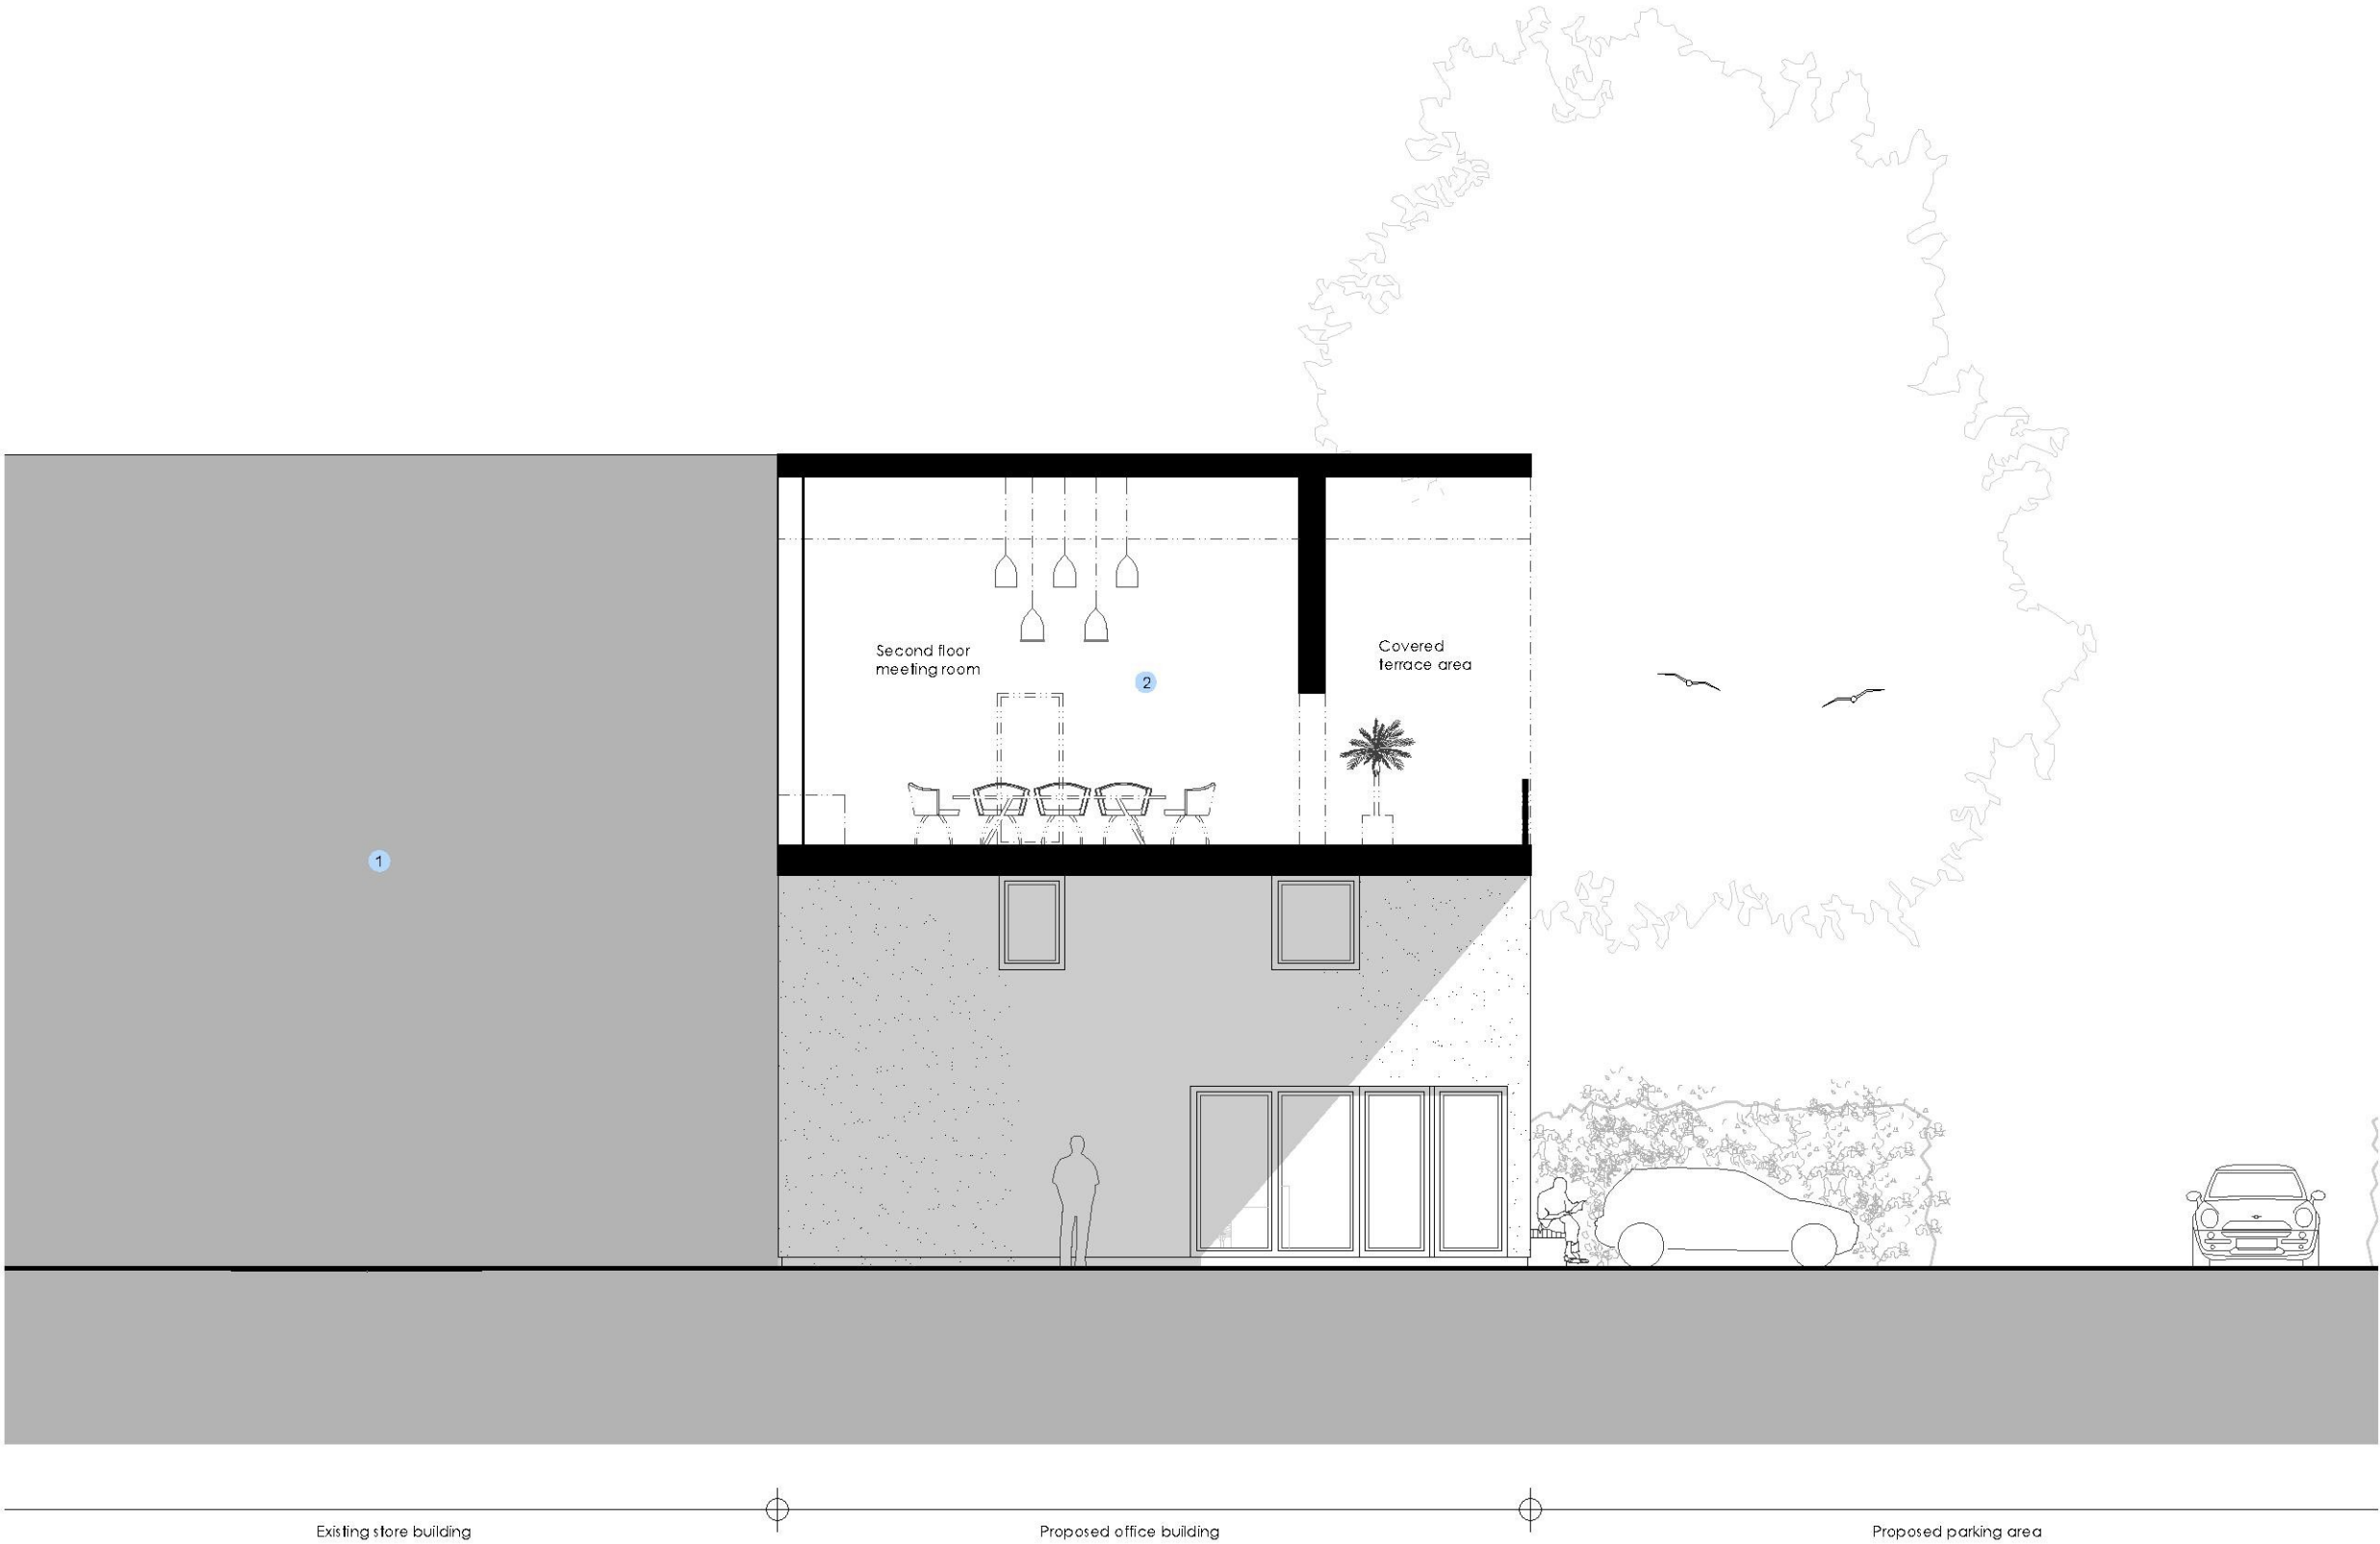

PROPOSED SECTION BB

