



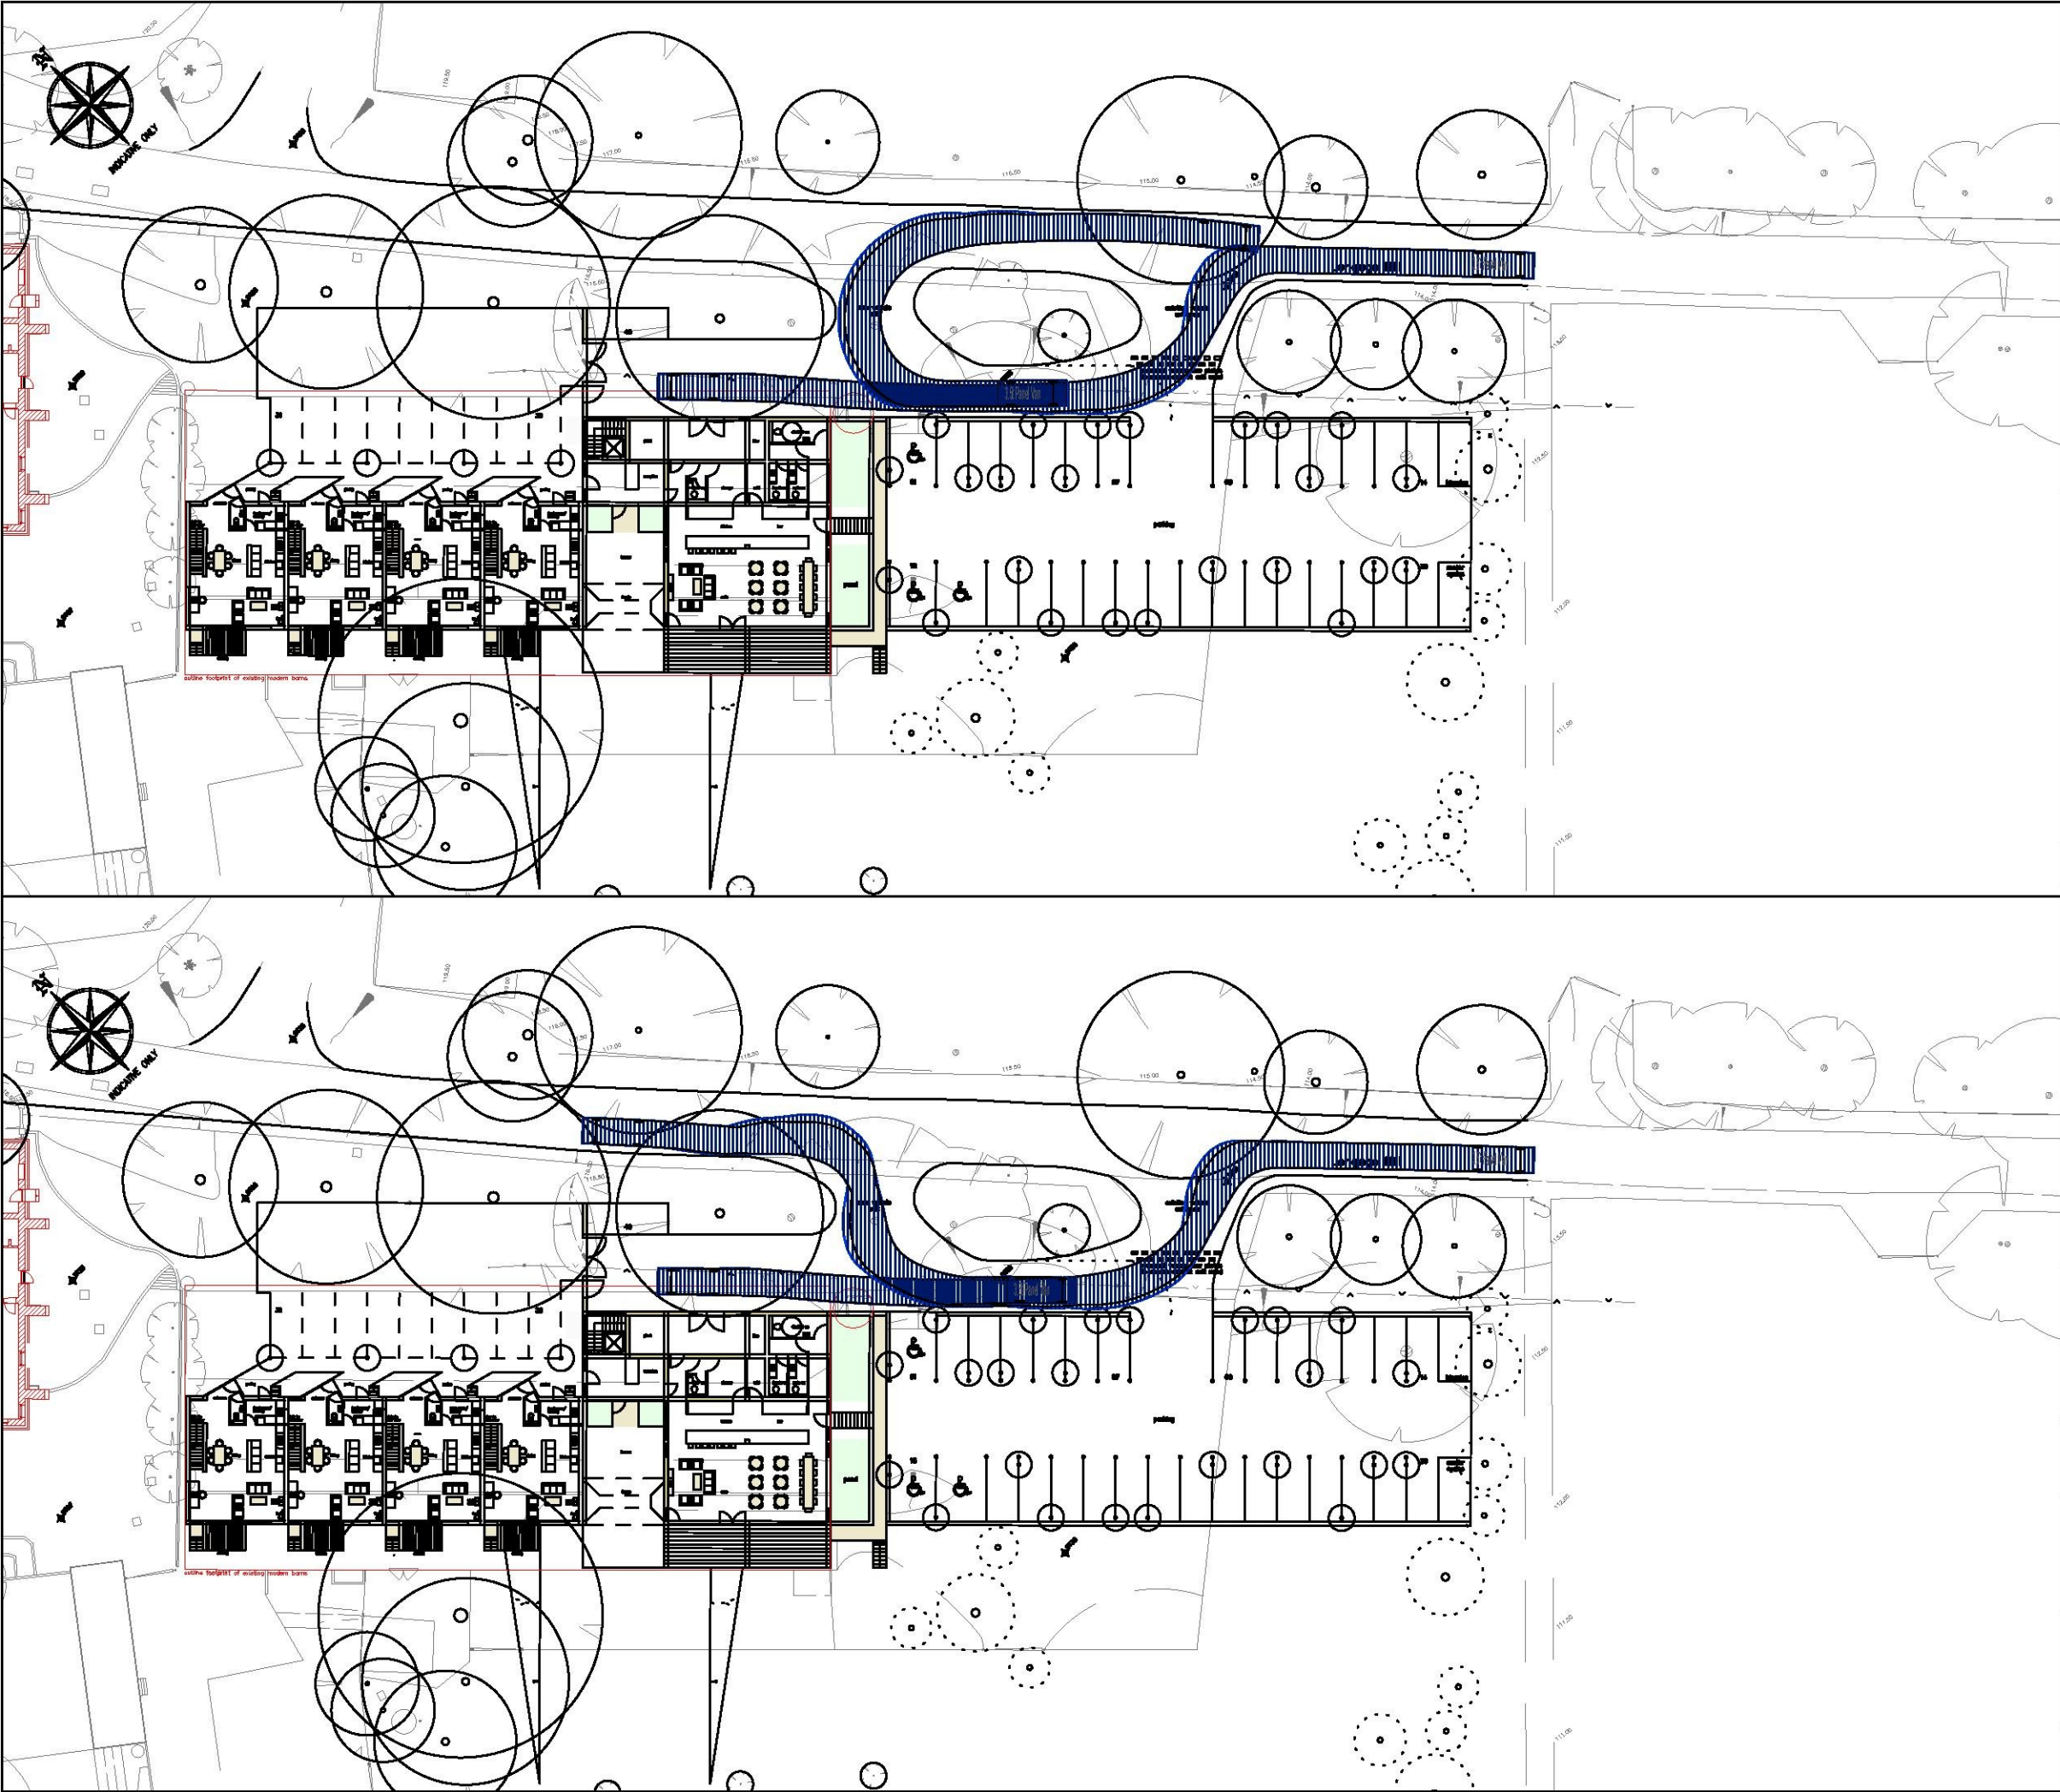

DO NOT SCALE

© Crown Copyright 2017. All rights reserved. Licence Number 100031961

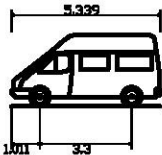

3.5t Panel Van
Overall Length 5.339m
Overall Width 1.986m
Overall Body Height 2.565m
Min Body Ground Clearance 0.338m
Track Width 1.986m
Lock-to-lock time 4.00s
Curb to Curb Turning Radius 6.400m

P5	04/12/18	GL	LAYOUT UPDATED	CS	CS
P4	09/10/18	GL	VEHICLE TRACKING UPDATED	JT	JT
P3	03/10/18	GL	INTERNAL LAYOUT UPDATED	JT	JT
P2	04/09/18	GL	INTERNAL LAYOUT AMENDED. TITLE BLOCK UPDATED	JT	JT
P1	29/03/18	GL	FIRST ISSUE	JT	JT

REV	DATE	BY	DESCRIPTION	CHK	APD
-----	------	----	-------------	-----	-----

client
DR J RILEY

project
LONGAGE MANOR FARM
LYMINGE, KENT

title
VEHICLE TRACKING
3.5T PANEL VAN

project	drwg	rev
12871	H-07	P5

Drawn	Checked	Approved	scale @ A3	date
GL	JT	JT	1:500	29/03/18

status	
FOR INFORMATION	P



Eclipse House, Eclipse Park, Sittingbourne Road
Maidstone, Kent. ME14 3EN
t: 01622 776226
e: info@dhaplanning.co.uk w: www.dhaplanning.co.uk

CAD Reference: A3