

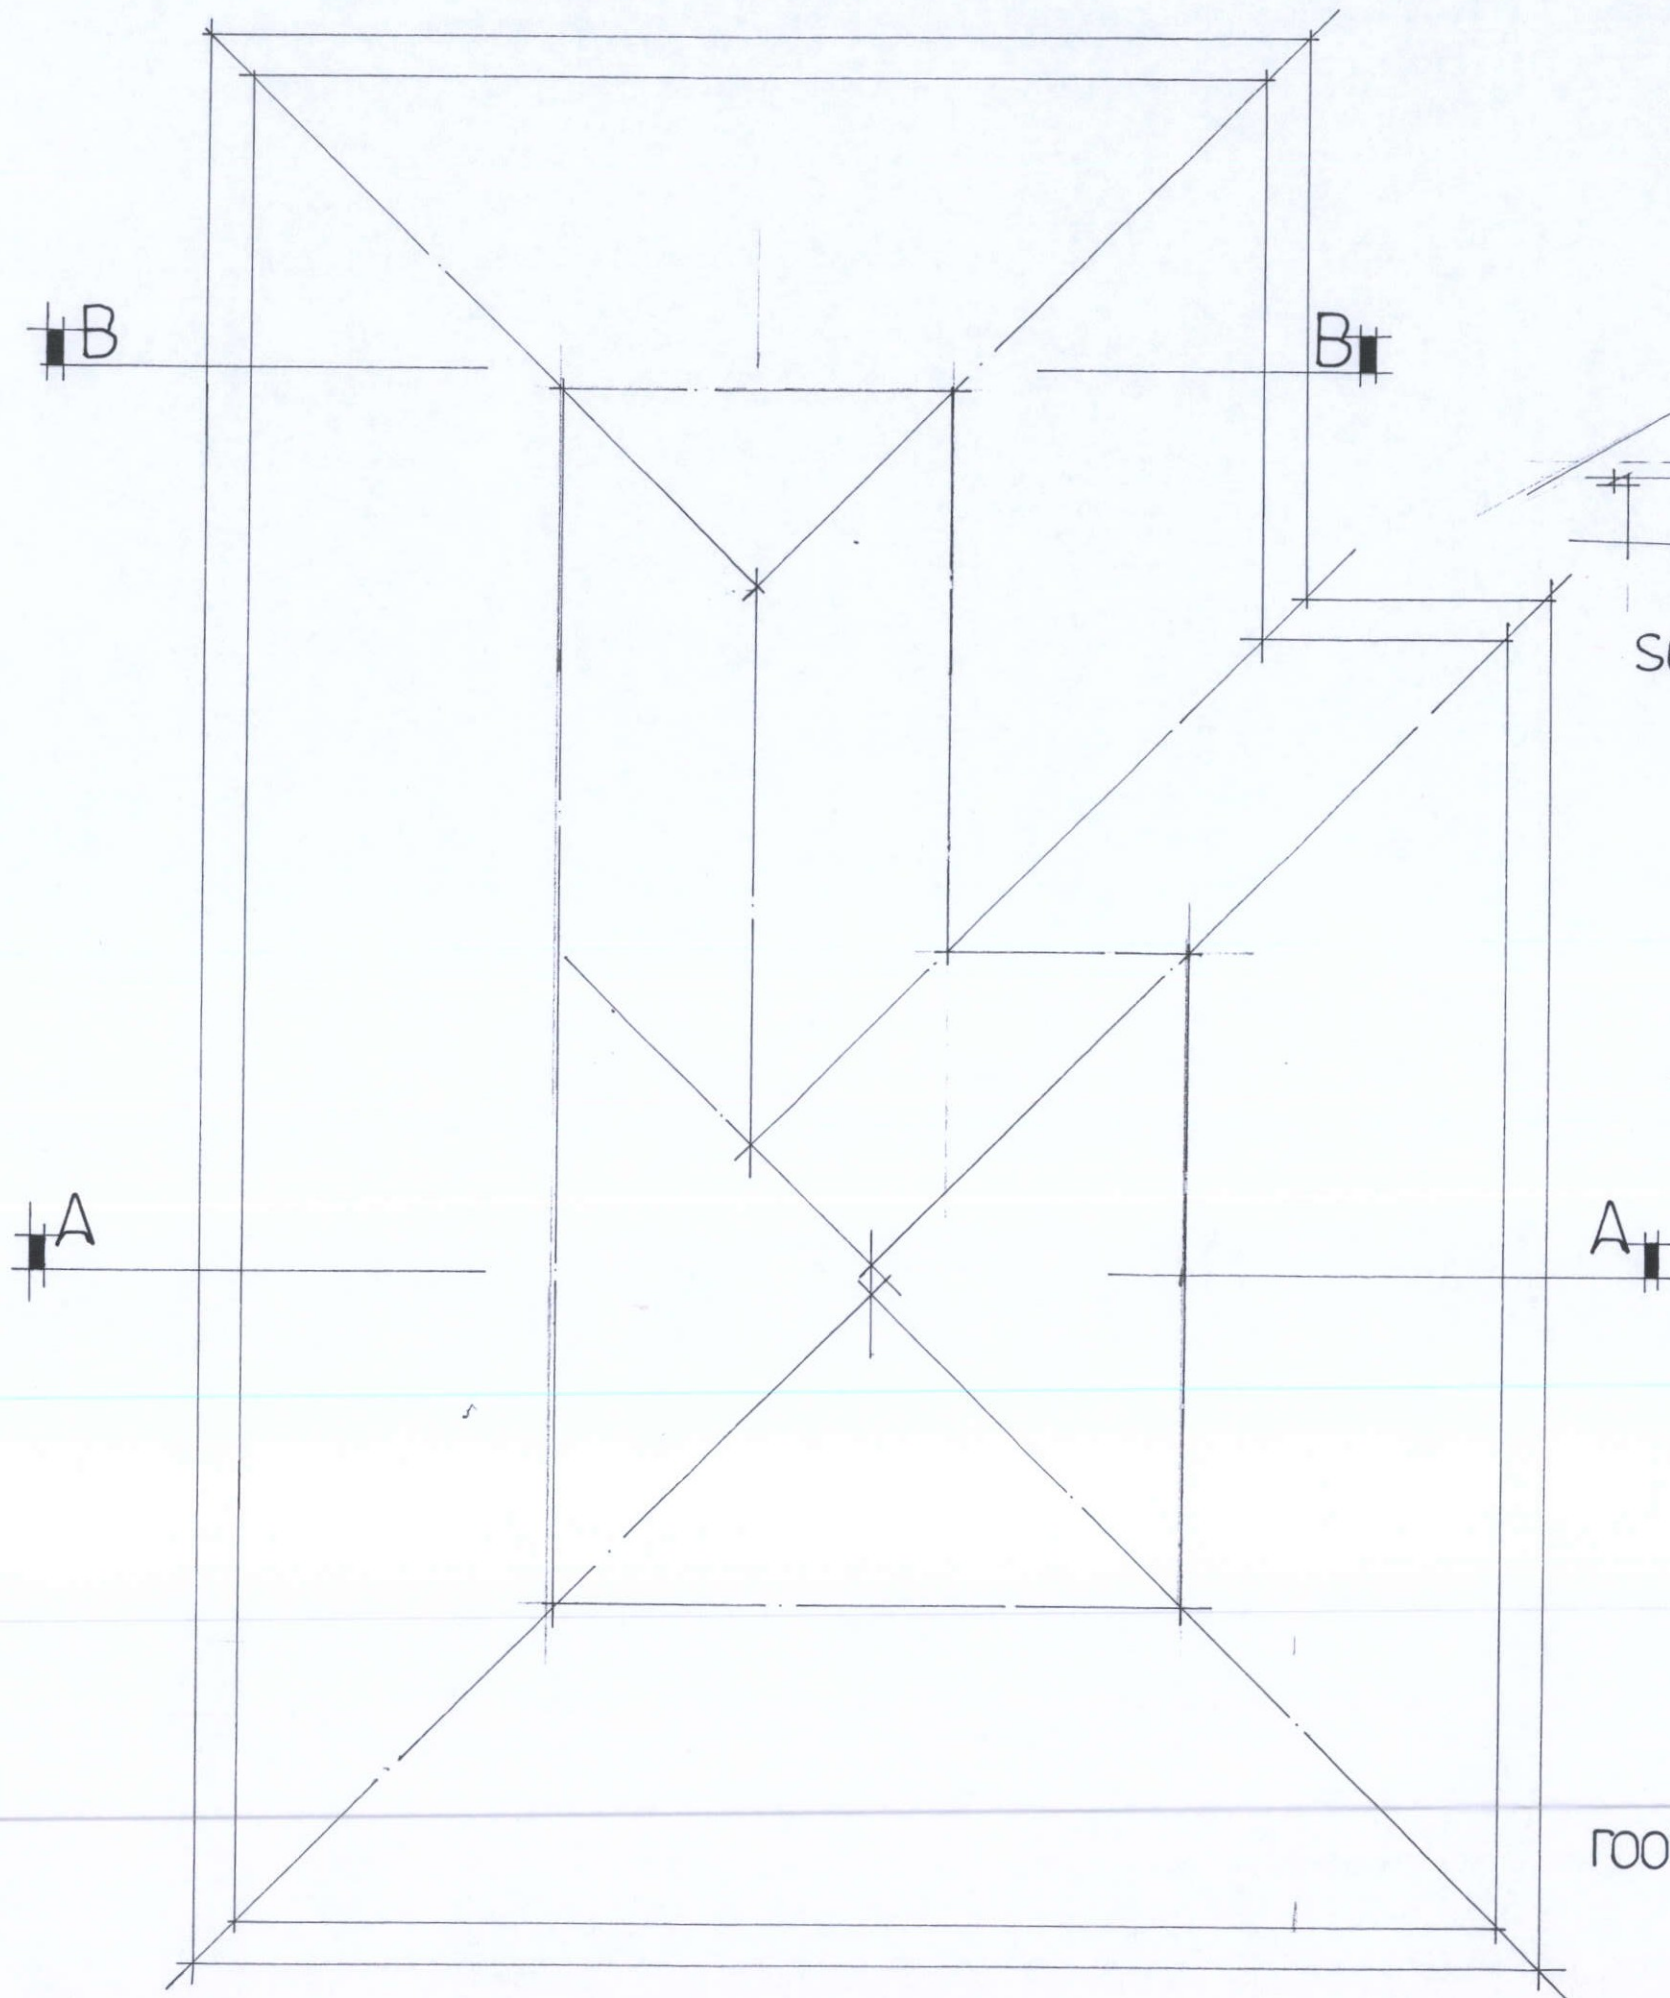


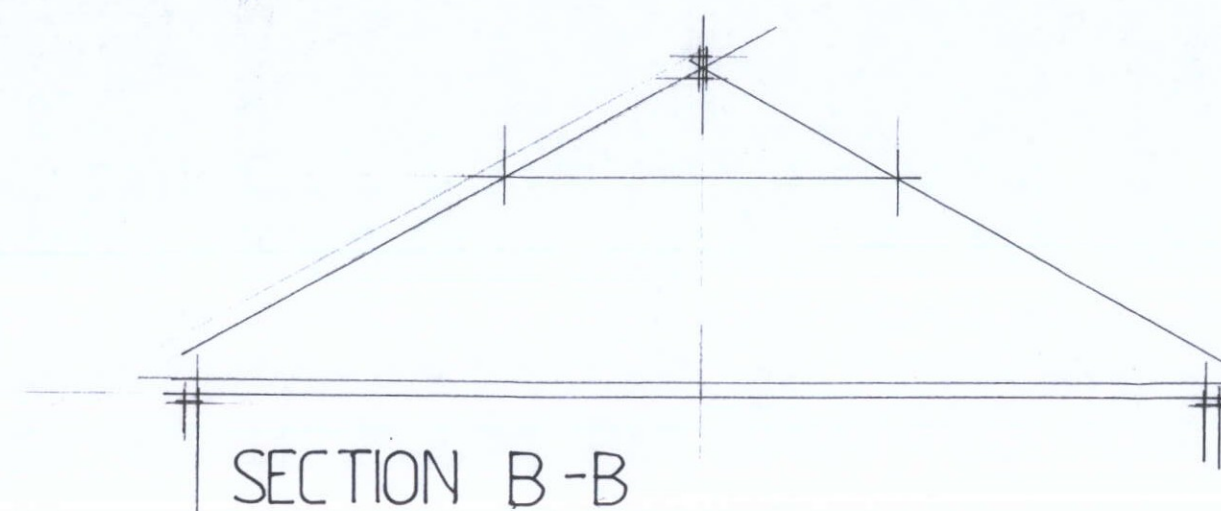

roof plan
1:50

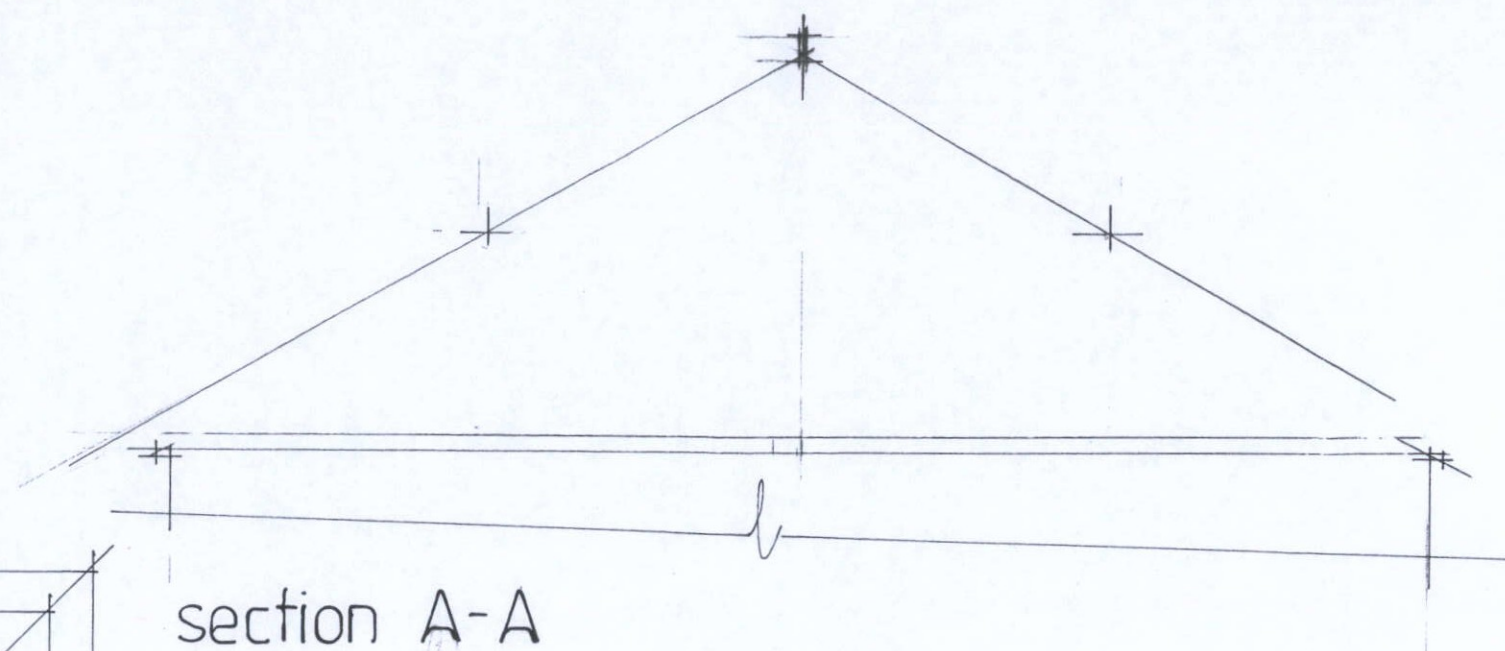

Corporate Post Road
10 DEC 2018

extg. details
UPPER BEMHURST
ST. NICHOLAS ROAD
LITTLESTONE

DS/2063/ 3