




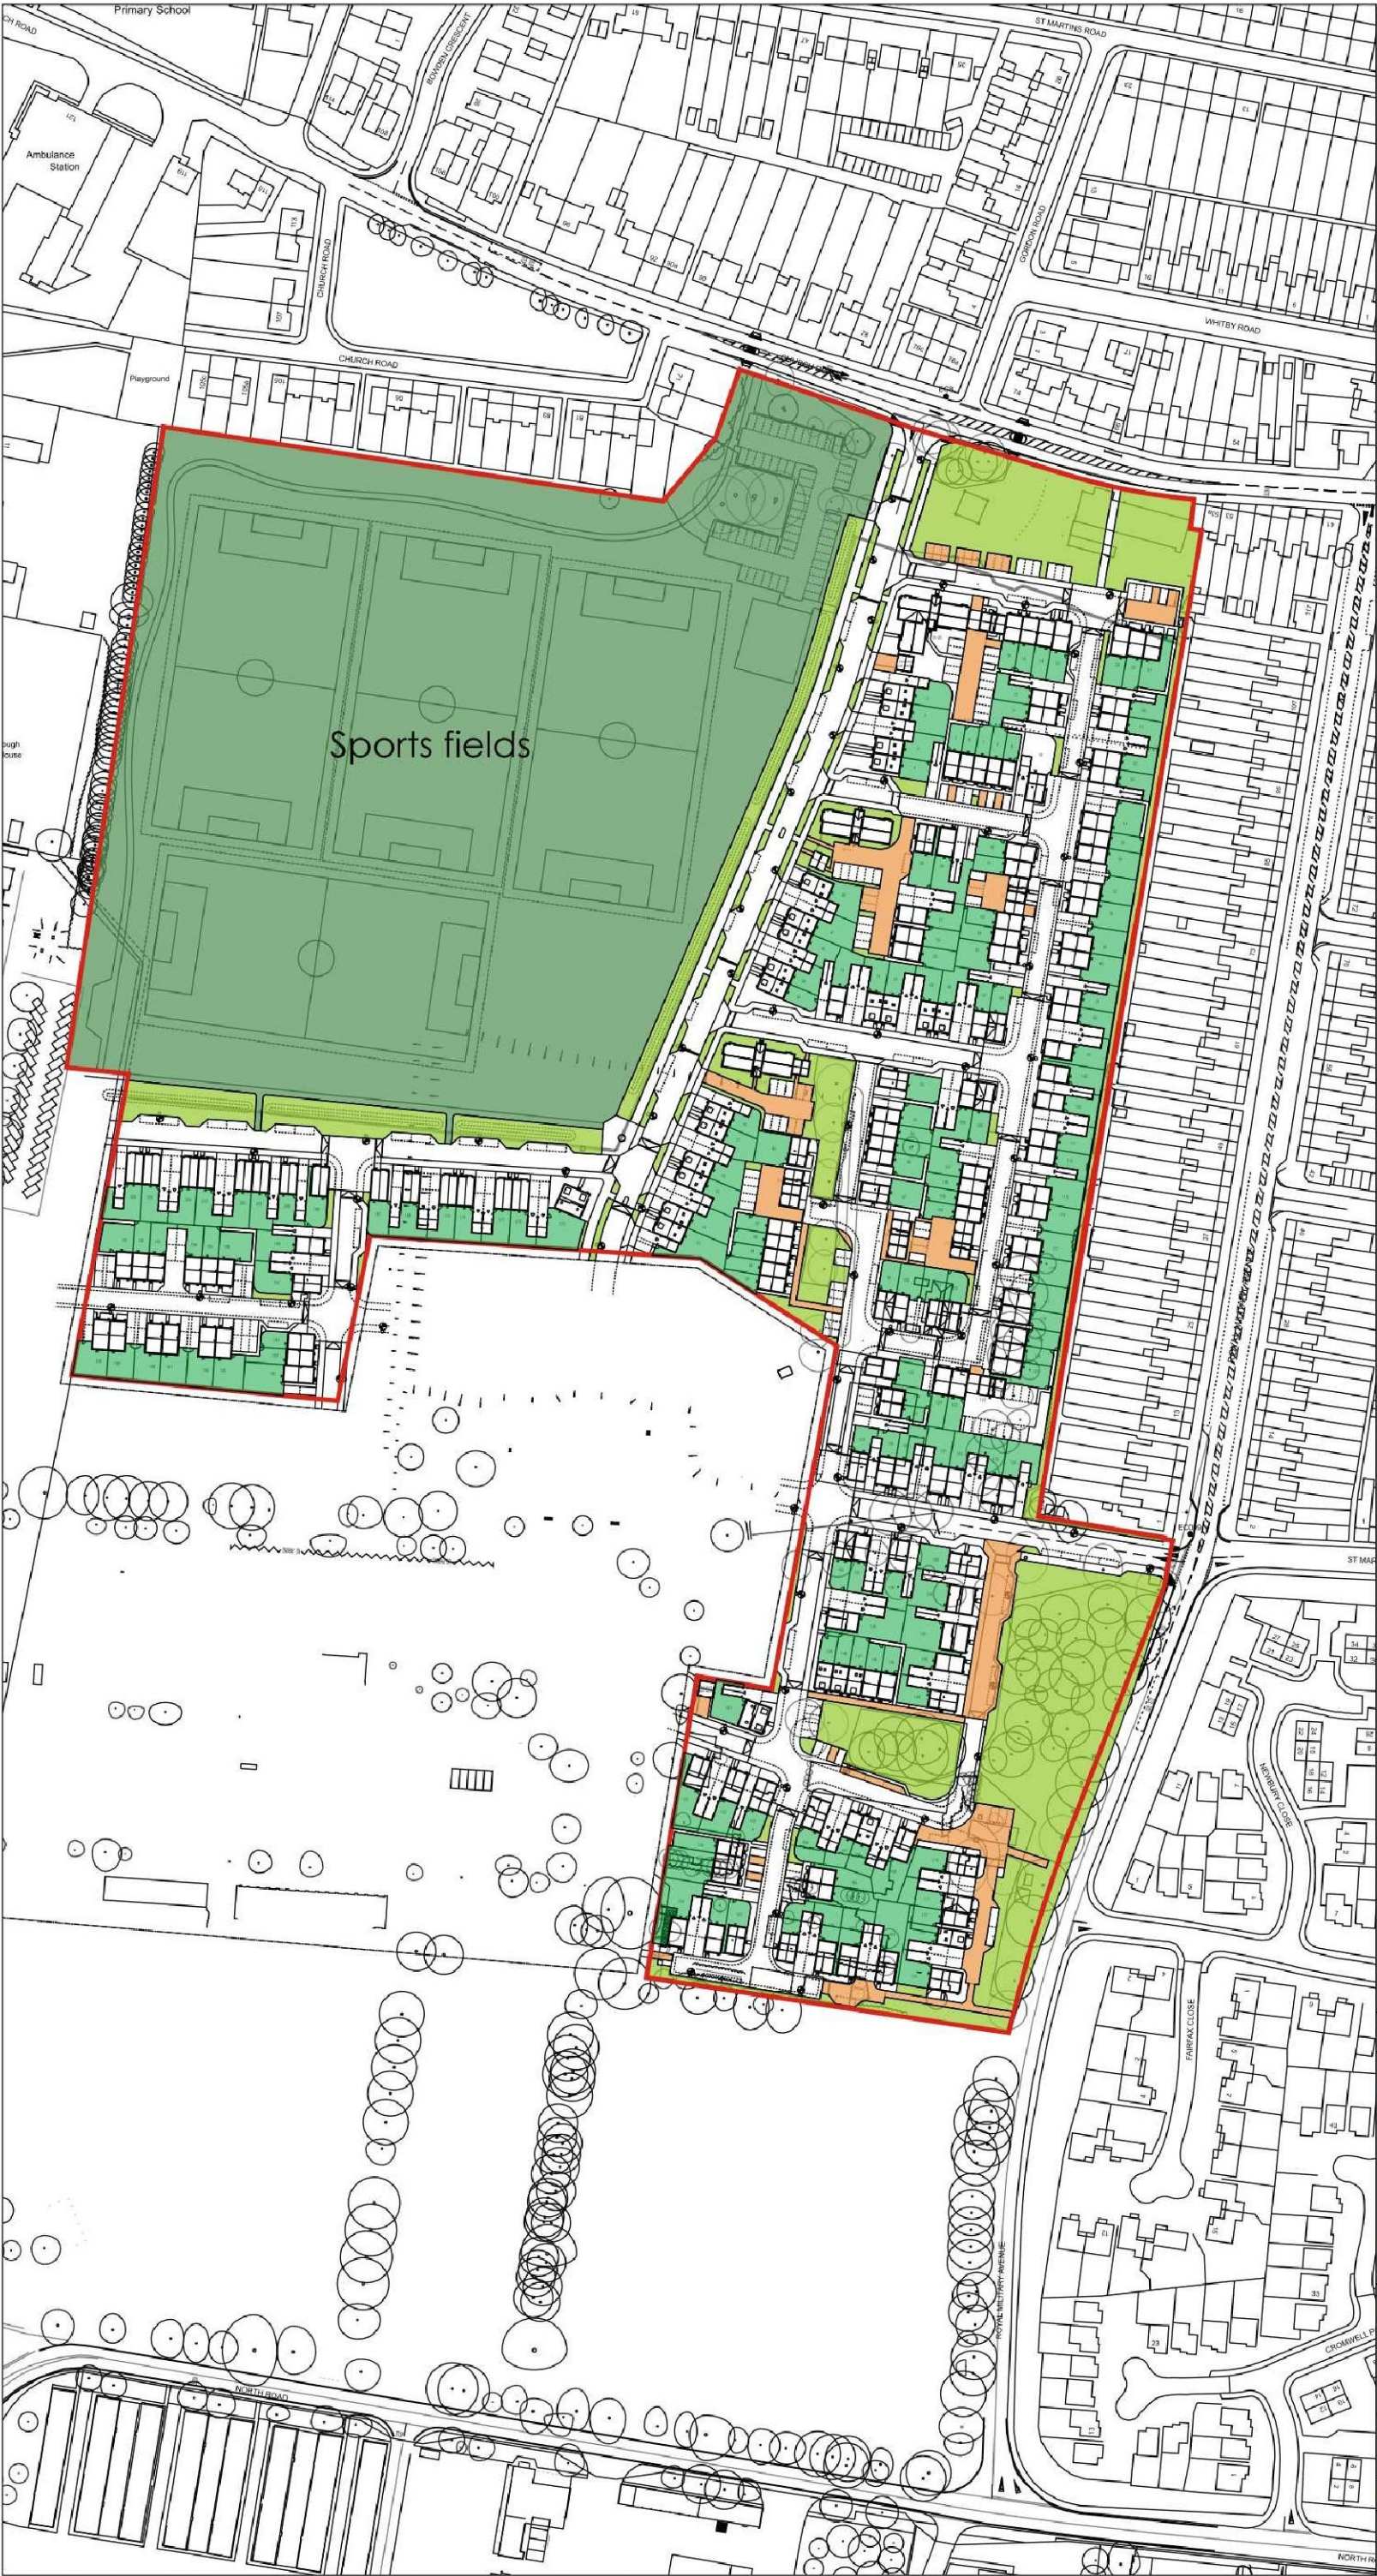

020406080100metres

Extents of works

Management company hard surfaces

Landscape works implementation time table (The Stadium)

	Area	Date works to be completed
Soft Landscape	1. Sports fields	By July 2020
	2. Public open space areas:	
	a. Church Road frontage	By end of 2018
	b. Risborough Gates	By end of May 2019
	c. Other	By July 2020
	3. Highways Landscaping:	Staged completions. Ongoing, but by July 2020
Hard Landscape	a. Verges	
	b. Tree Planting	
	4. Communal areas	Staged completions. Ongoing, but by July 2020
	5. Private open space (gardens)	Staged completions. Ongoing, but by July 2020
	a. Private driveways	Staged completions. Ongoing, but by July 2020
	b. Parkings works + Visitor spaces	Staged completions. Ongoing, but by July 2020

C16.09.16SWAmended to client comments

B16.09.16AMFurther minor amends

A23.08.16SWAmended to client comments

Rev

Date

By

Description

CSA

environmental

Dixies Barns, High Street,
Ashwell, Hertfordshire SG7 5NT

t

01462 743647

e

ashwell@csaenvironmental.co.uk

w

csaenvironmental.co.uk

Project

Shorncliffe Garrison

Title

Landscape Areas: Management Responsibilities Plan The Stadium

Client

Taylor Wimpey UK Ltd.

Scale

1:2000 @ A3

Drawn

AGB

Date

July 2016

Checked

CA

Drawing No.

CSA/2172/163

Rev

C