





1:25 5m 4m 3m 2m 1m 0m 1:25 1:100 10m 9m 8m 7m 6m 5m 4m 3m 2m 1m 0m 1:50 10m 9m 8m 7m 6m 5m 4m 3m 2m 1m 0m 1:50

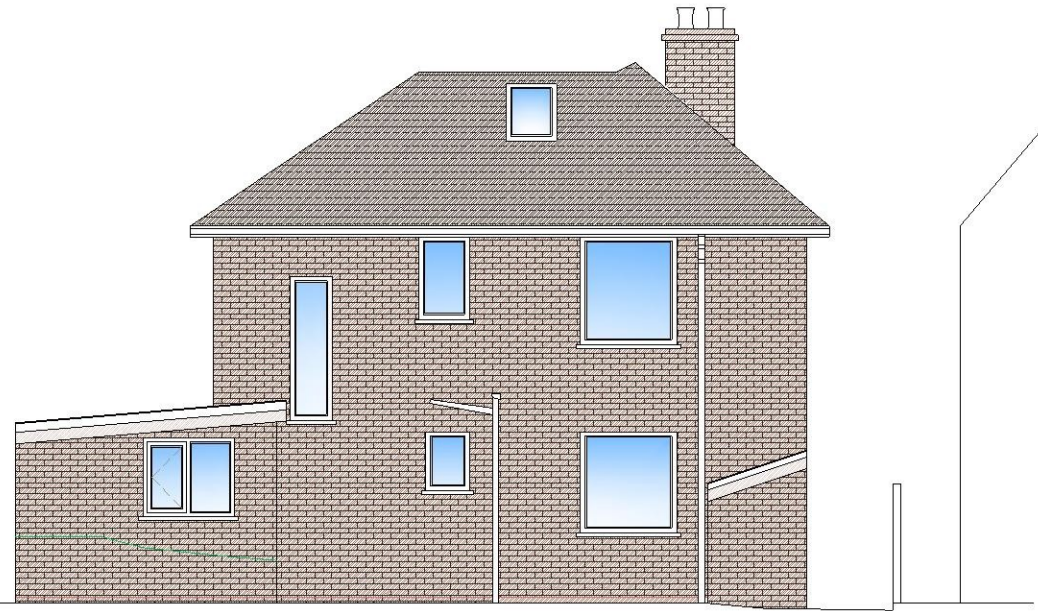


EXISTING REAR ELEVATION
Scale 1/100




EXISTING SIDE ELEVATION - View A
Scale 1/100

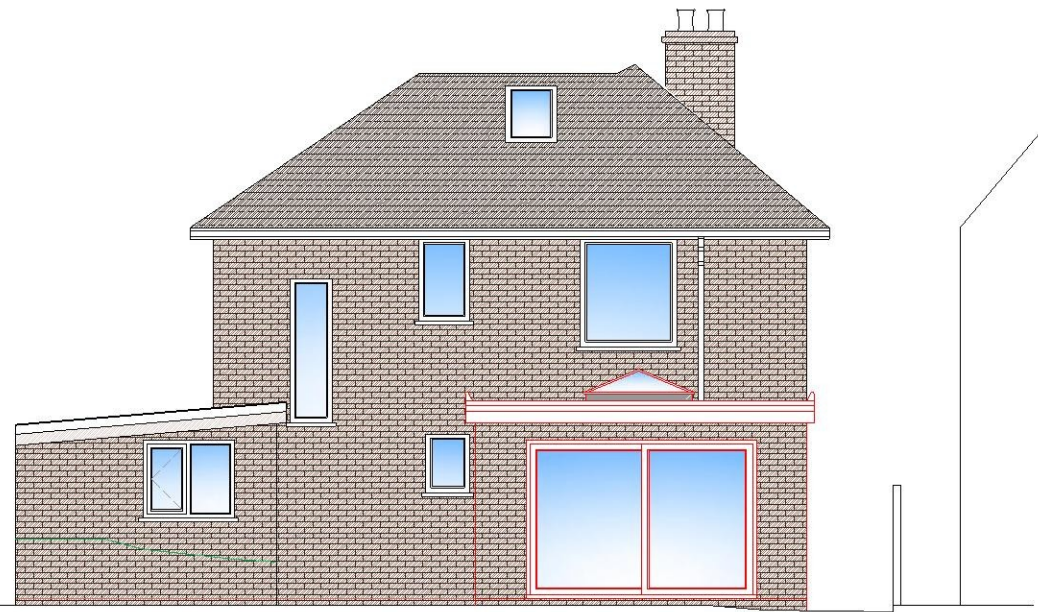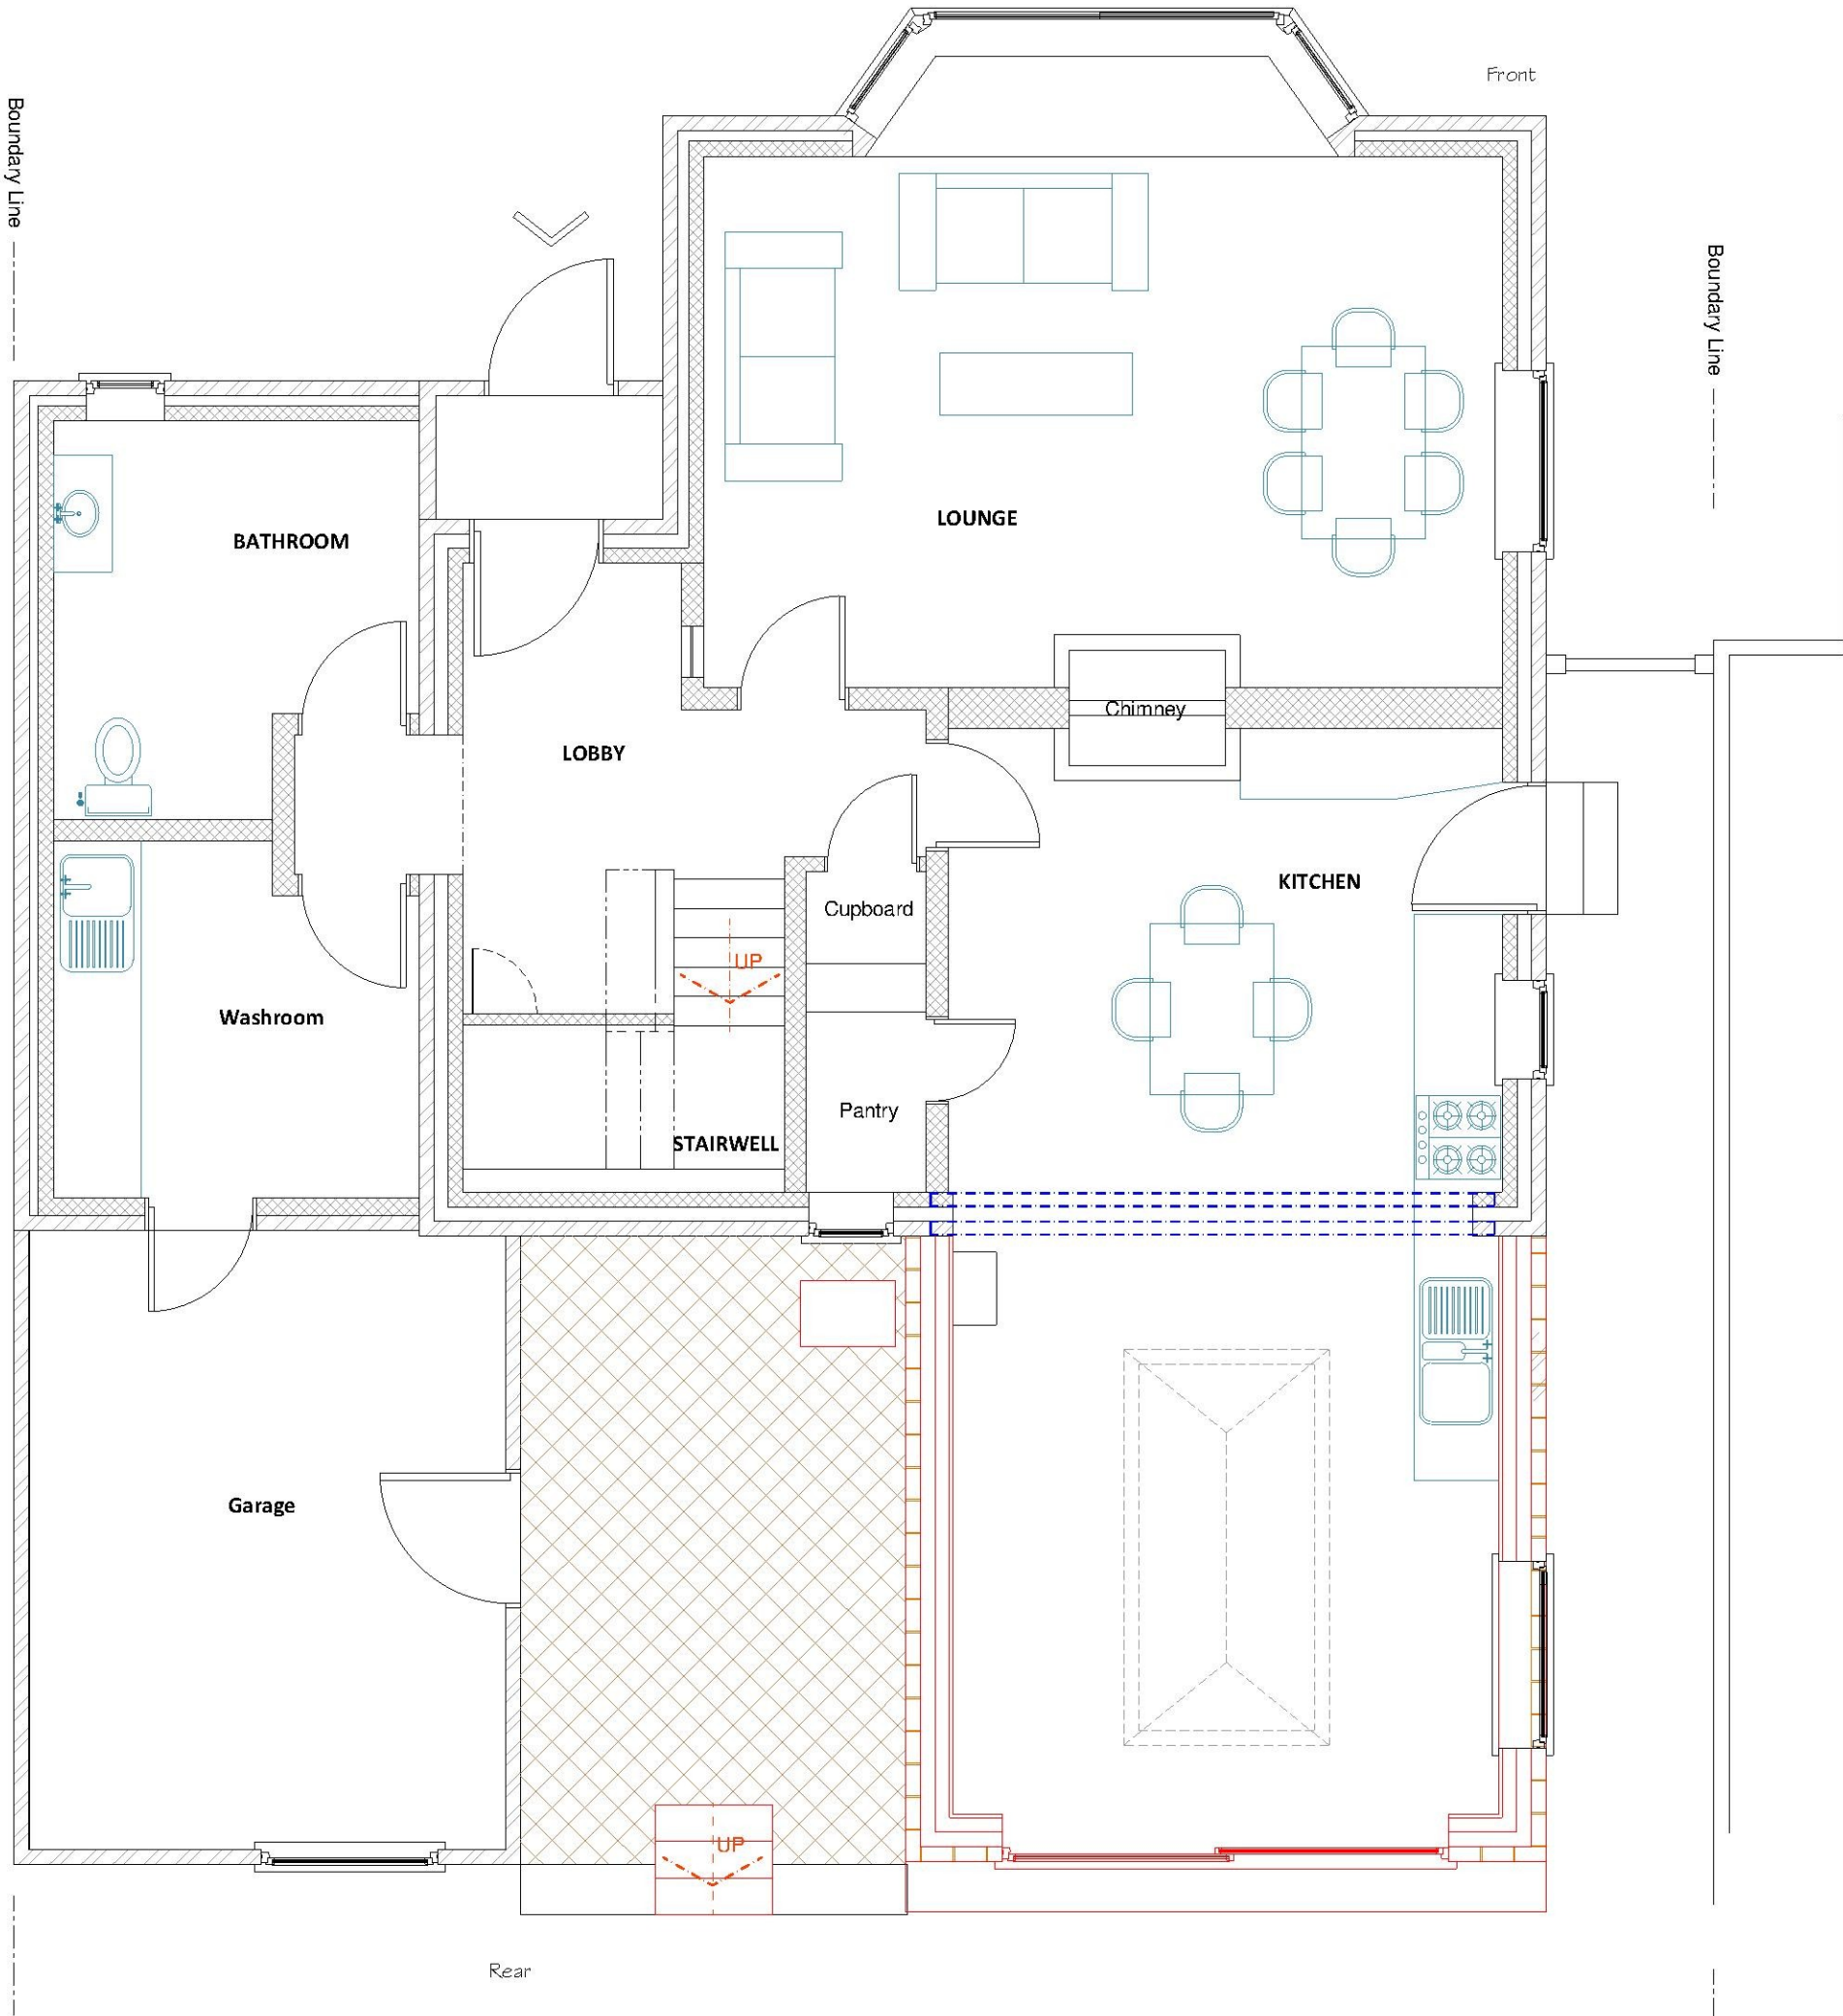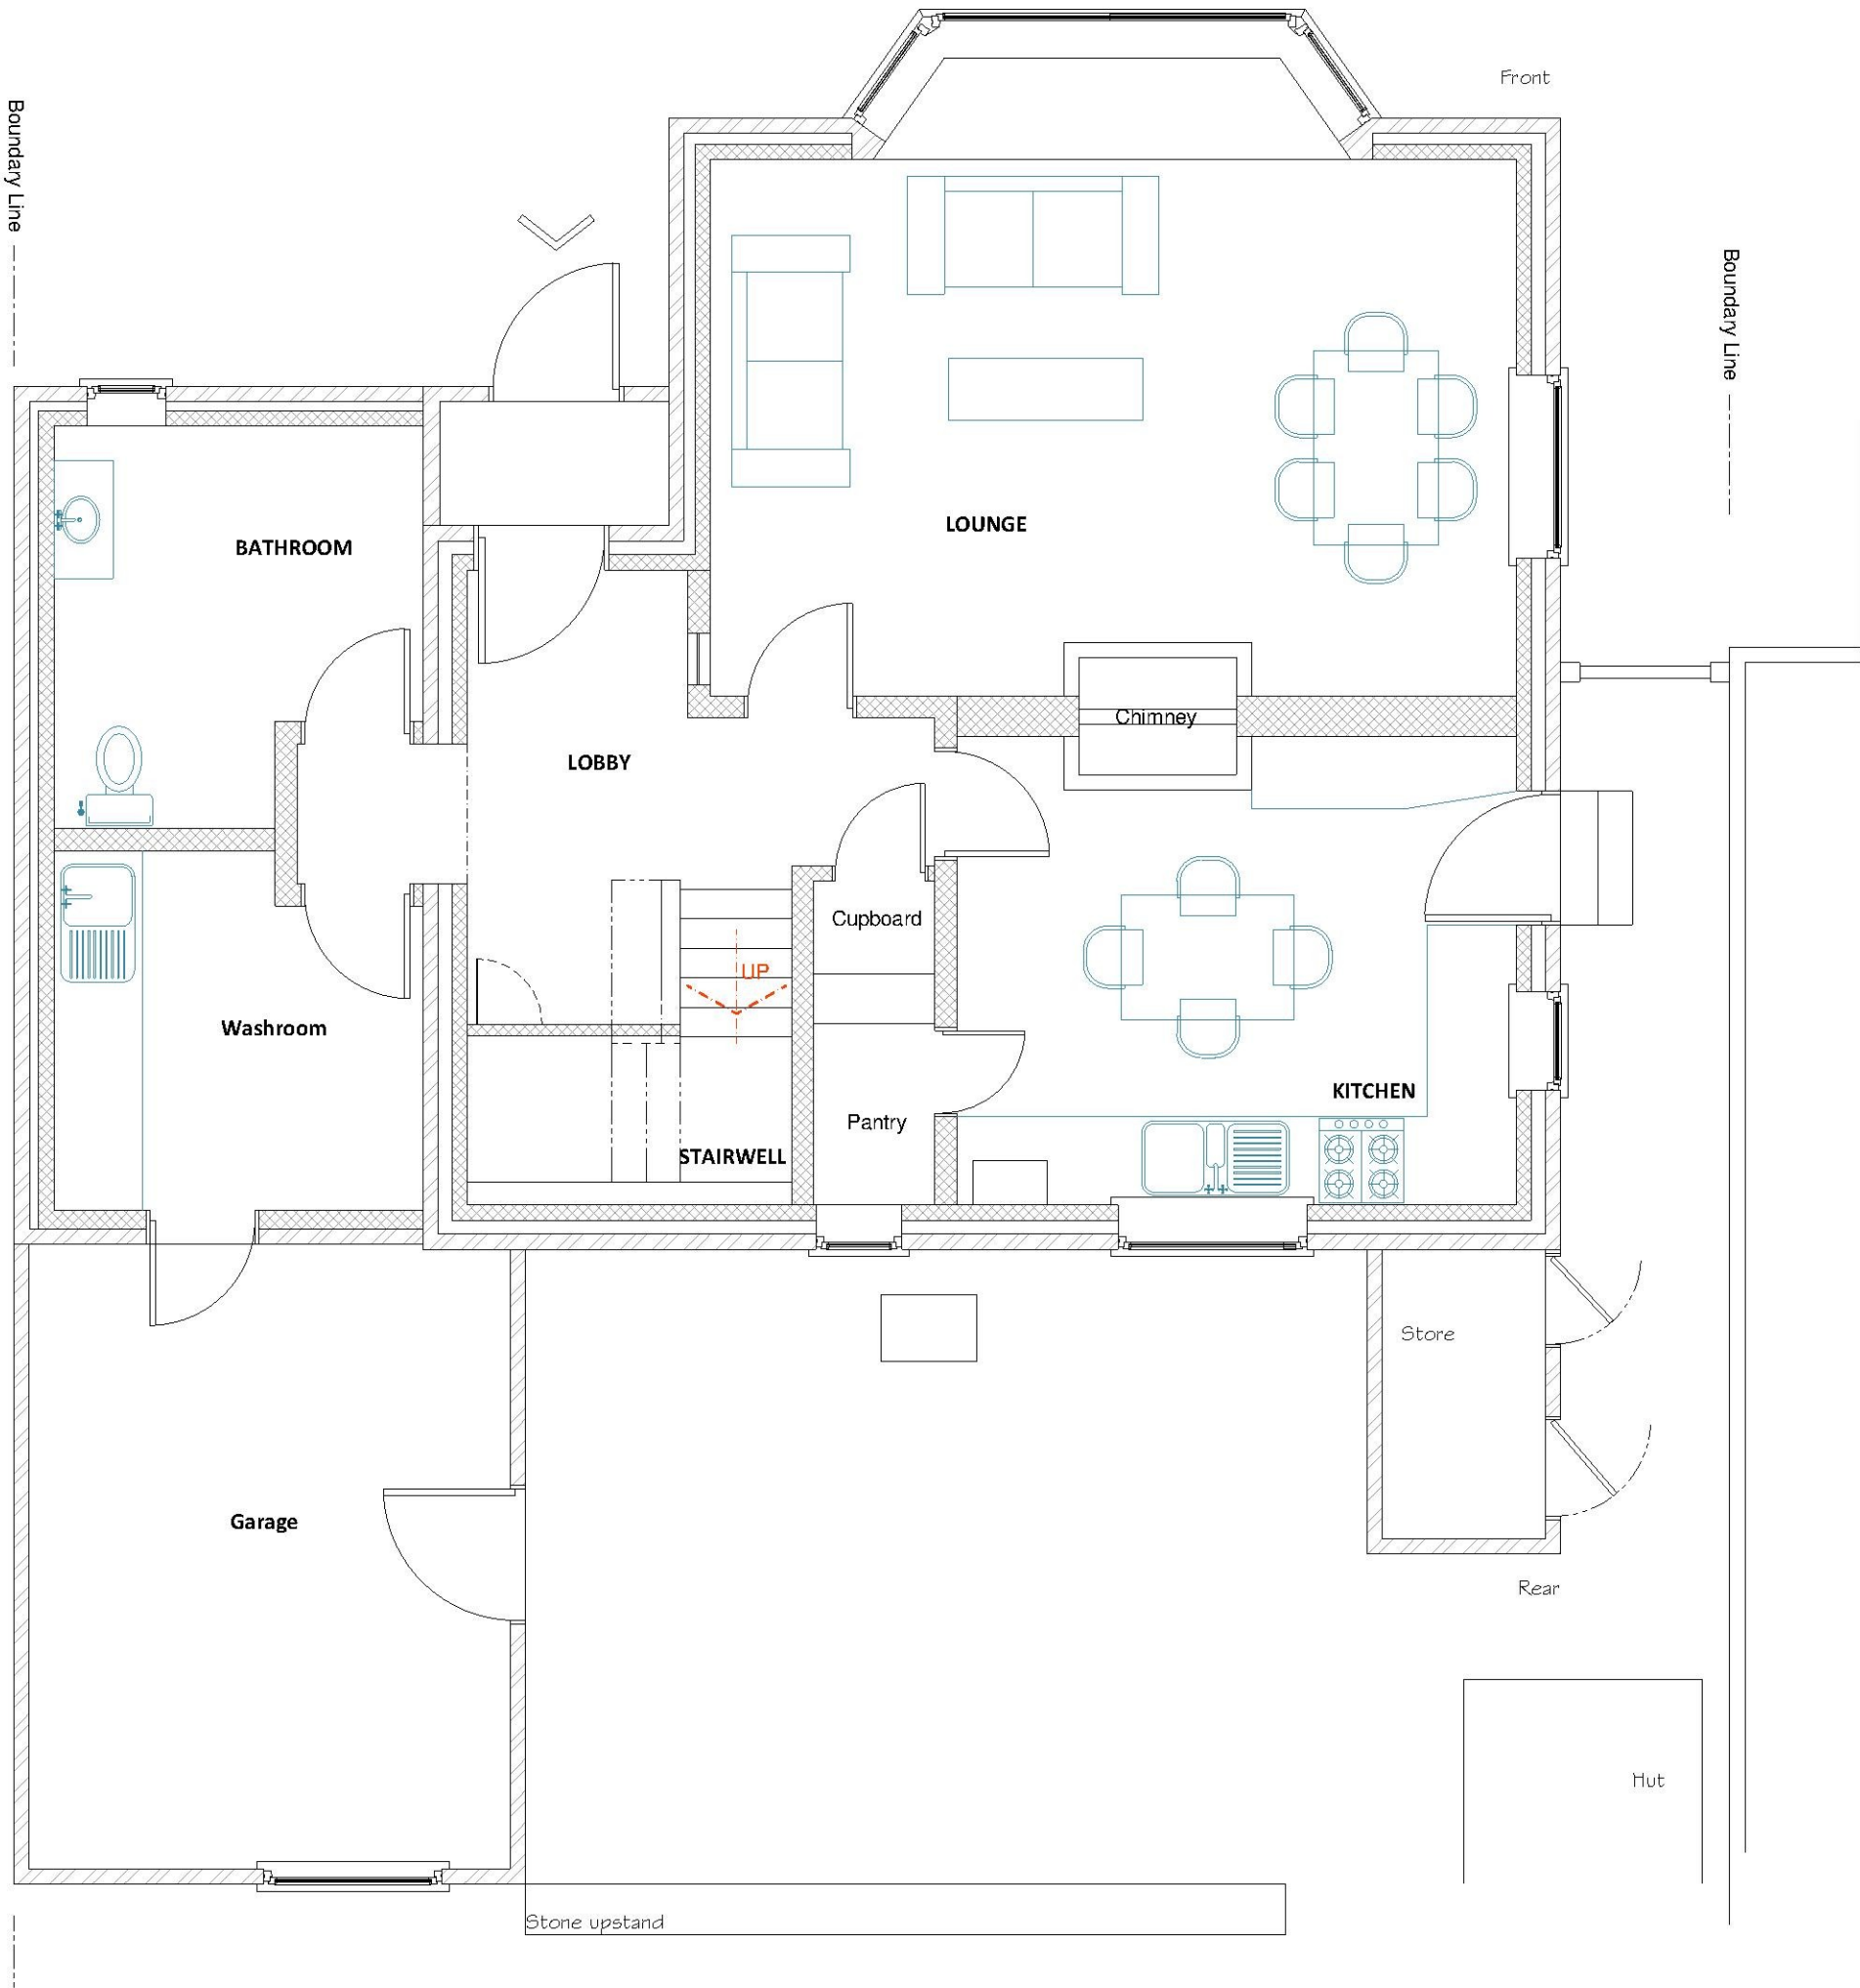


PROPOSED REAR ELEVATION
Scale 1/100

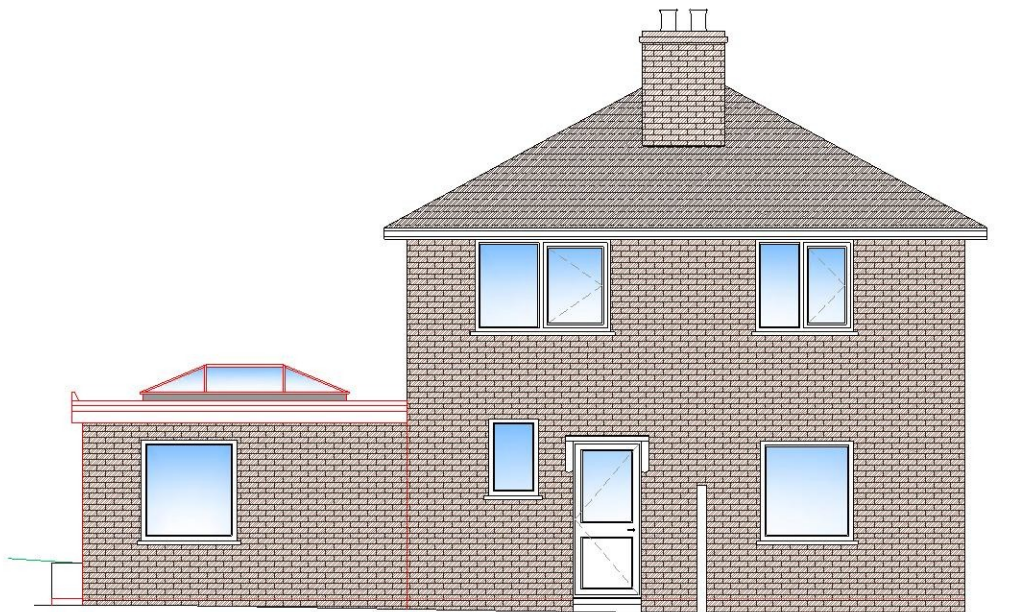


PROPOSED SIDE ELEVATION - View A
Scale 1/100

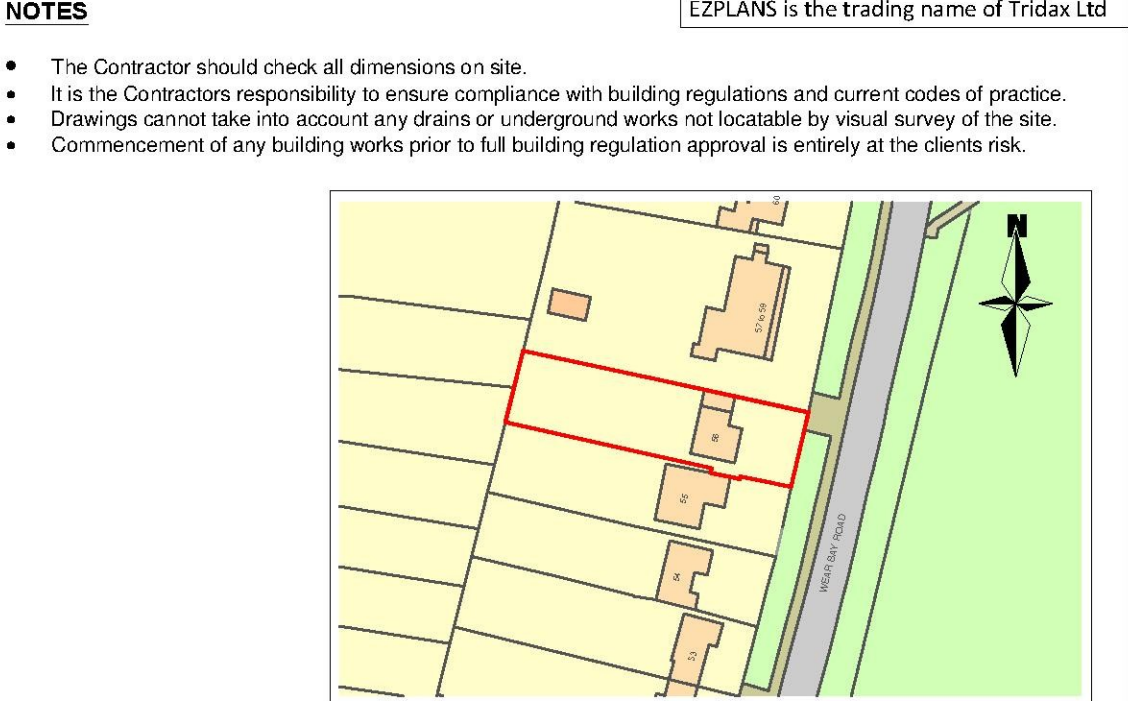

EXISTING SITE LOCATION PLAN - SCALE 1/1250
Mapping contents (c) Crown copyright and database rights 2014 Ordnance Survey 100035207

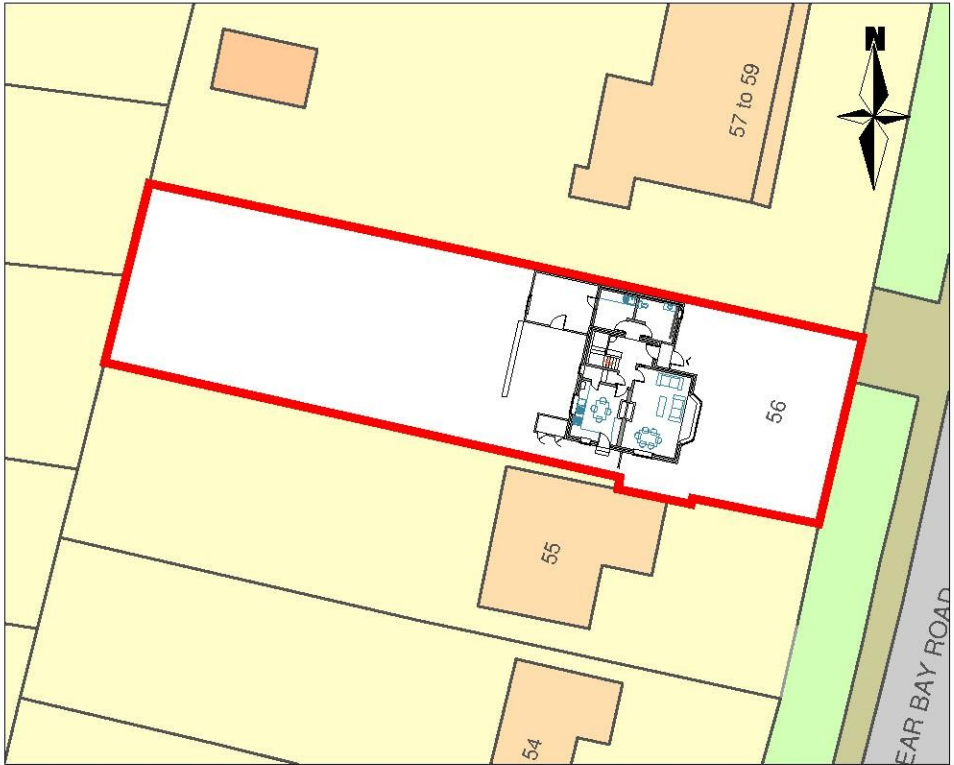

EXISTING SITE BLOCK PLAN - SCALE 1/500

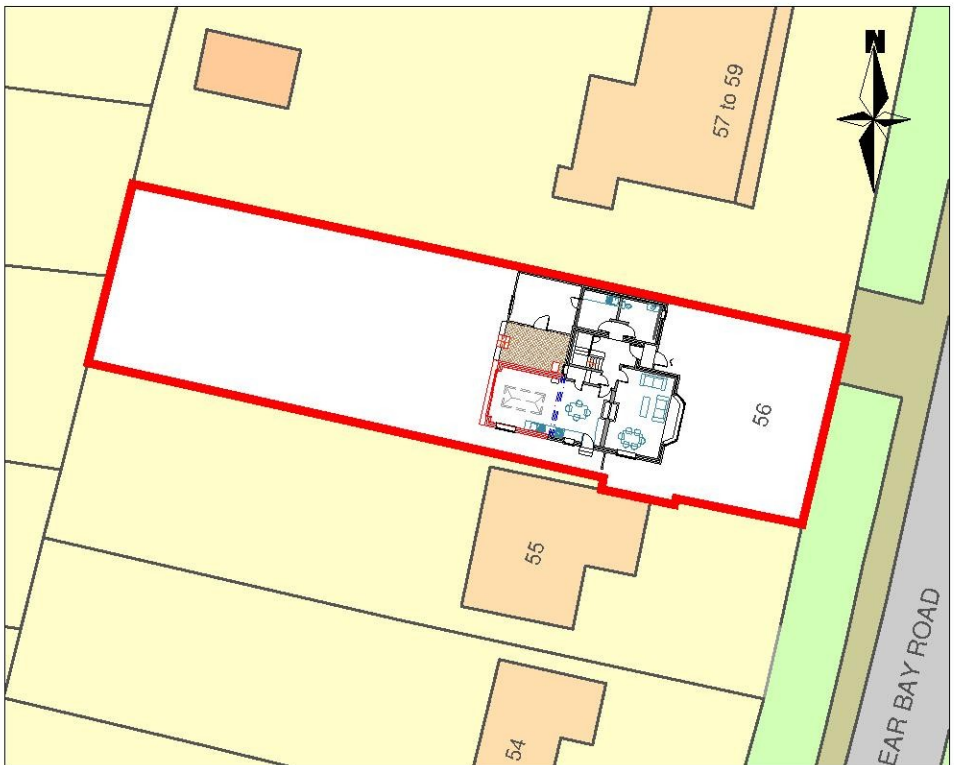

PROPOSED SITE BLOCK PLAN - SCALE 1/500

**FOR INFORMATION ONLY
NOT FOR CONSTRUCTION PURPOSES**

01	First issue to PLANNING	12/02/2016
00	First issue to client	08/02/2016
Rev	Description	Date



CLIENT Rose Kennett 56 Wear Bay Road Folkestone, CT19 6PU	PROJECT Proposed rear extension
DRAWING Existing and proposed layout plans and elevations	DATE 08/02/2016
STATUS FOR INFORMATION	REV EMA-2016-21-01

Copyright and other intellectual property rights in this document and all related documents, drawings, etc., including calculations, is invested in EZ-PLANS or Millennium Designs and cannot be used or reproduced for any other purpose than that for which they been created without the express permission in writing by EZ-PLANS or Millennium Designs.
In first instance ring 01304 820777.