


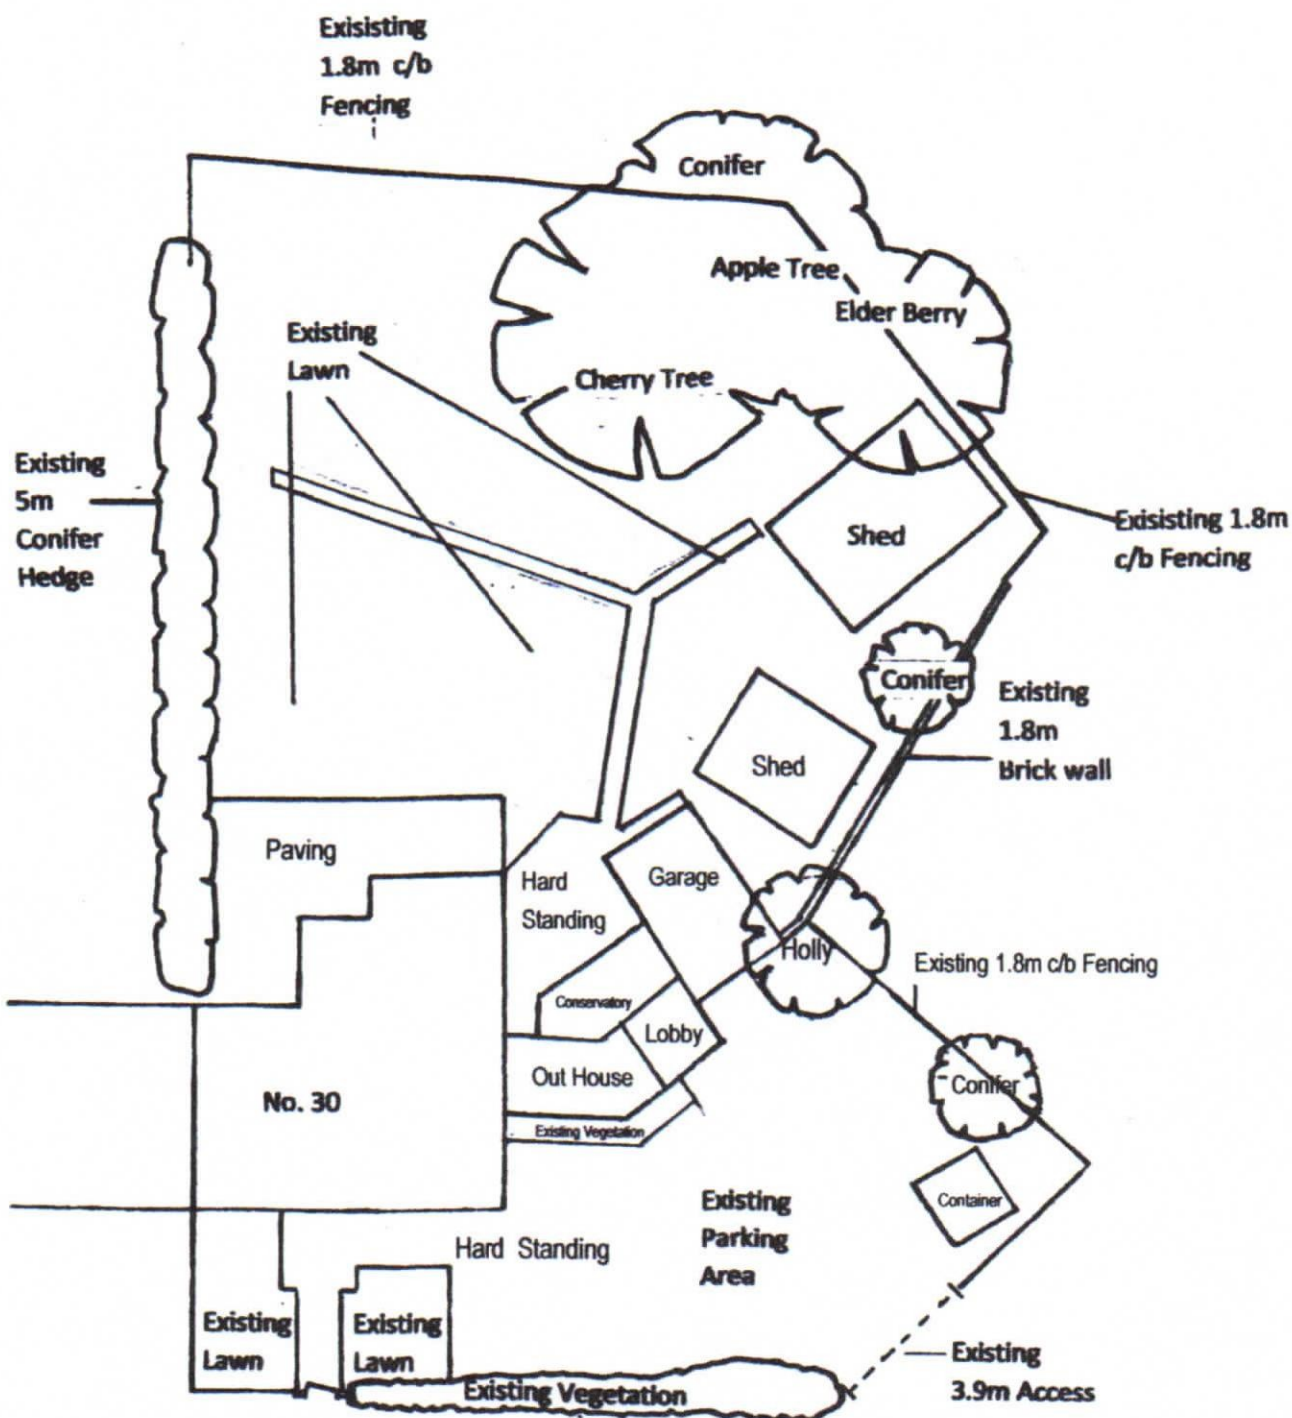

TITLE	APPLICANT
NEW HOUSE	MR & MRS COLLINGE
30 THE CHURCHLANDS	30 THE CHURCHLANDS
NEW ROMNEY, KENT, TN28 8JT	NEW ROMNEY, KENT, TN28 8JT
DRAWING TITLE	DRAWN
EXISTING BLOCK PLAN	MRS L COLLINGE
DATE - 18/02/16	SCALE 1:200
DRAWING NUMBER - 1	PAGE - A4

