


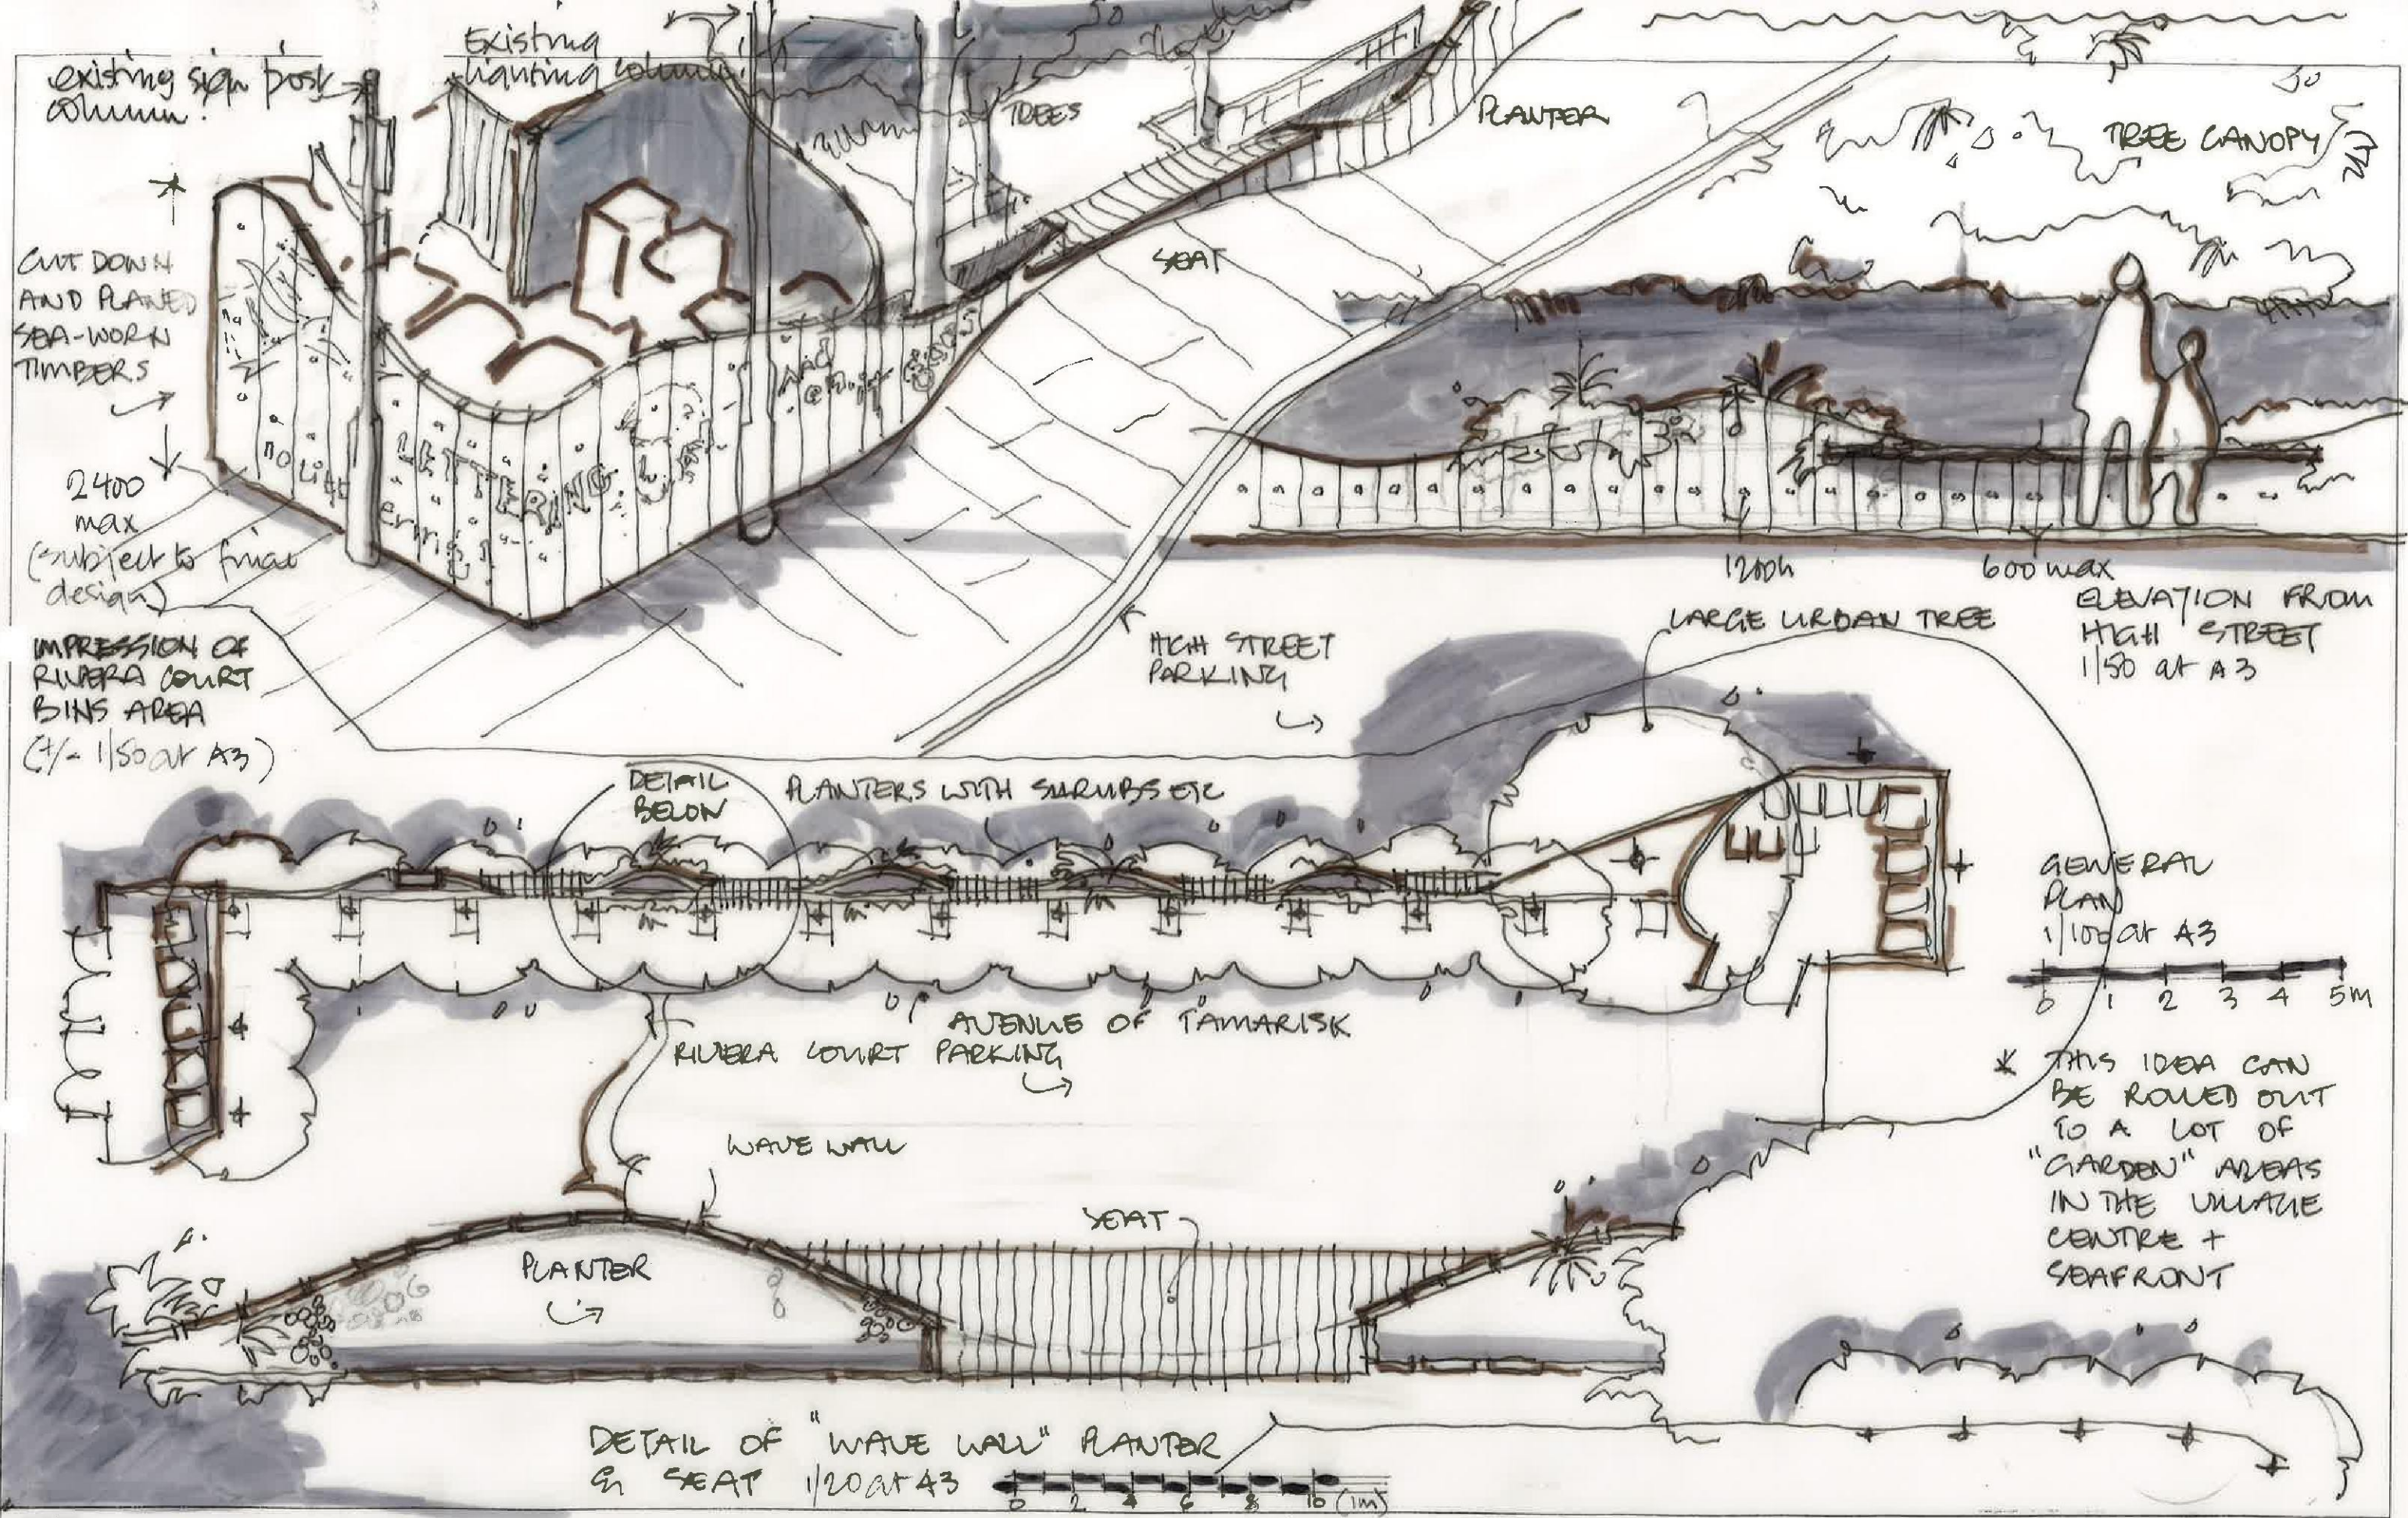

revisions
 A - uncoloured version with
 scales + max dimensions - for planning

SURROUNDING AND PLANTERS
 FOR SANDGATE

Date: NOVEMBER 2019
 Scale: AS MARKED
 15/09/2020

Roger Joyce Associates
 CHARTERED ARCHITECTS
 3 Jolinton Road, Folkestone, Kent, CT20 2RF
 Telephone: 01303 246400
 Email: info@rogerjoyceassociates.co.uk
 www.rogerjoyceassociates.co.uk