



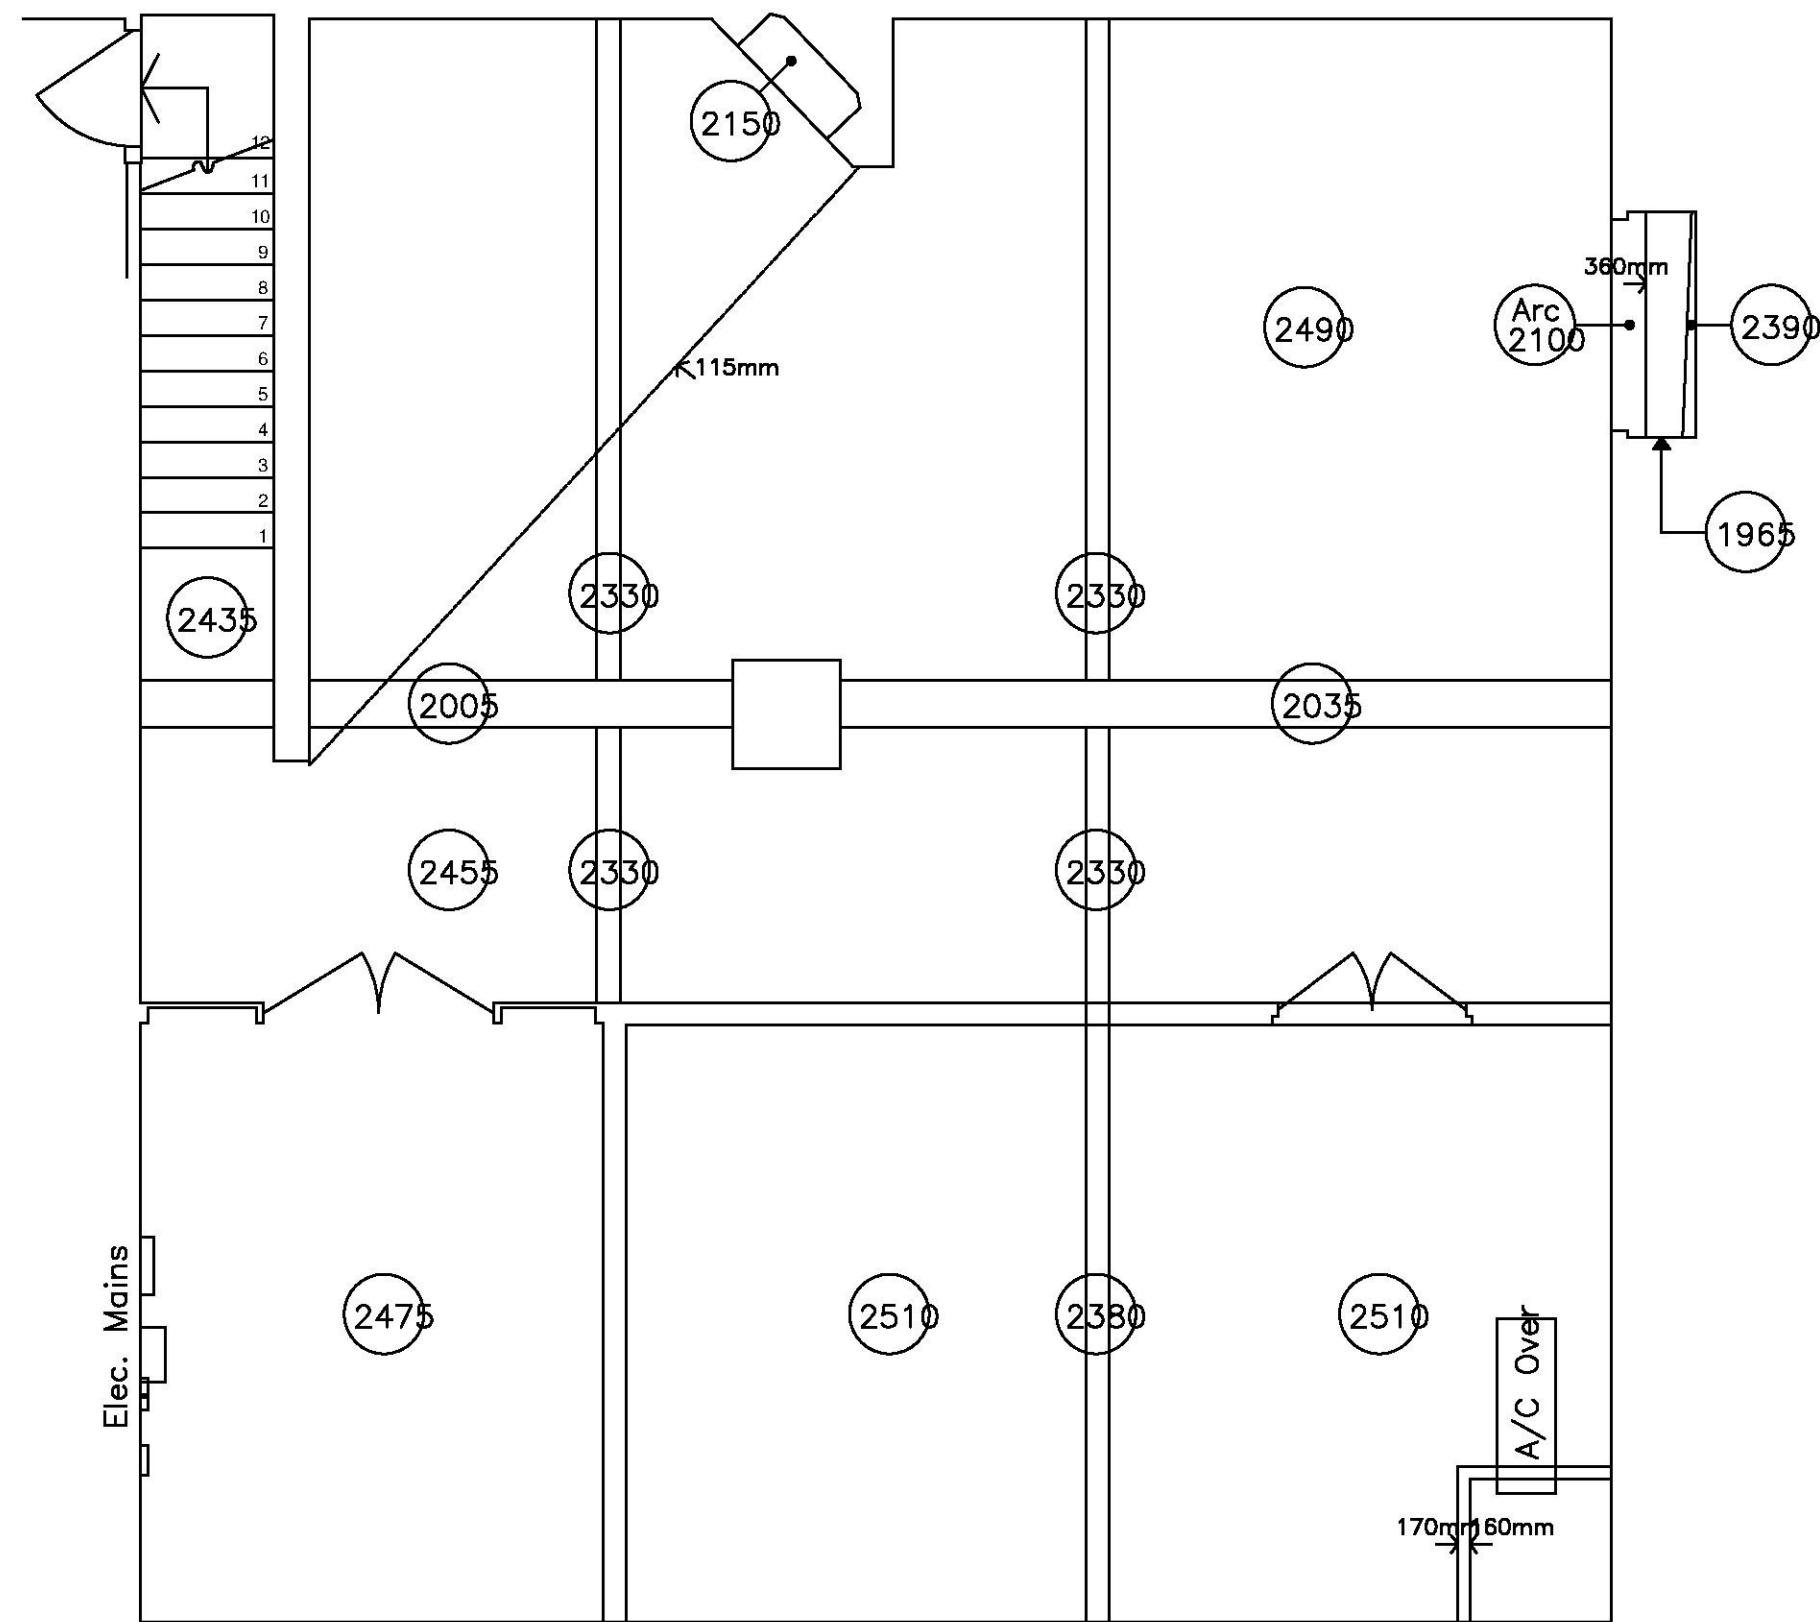

LOWER GROUND PLAN

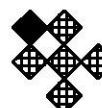

 DESIGNSCAPE Consultancy Limited ARCHITECTURE + URBAN DESIGN		1A The Landway, Bearsted, Maidstone Kent, ME14 4BD Tel: 01622 735977 Fax: 01622 736087 designscapeconsultancy.co.uk		
Client				
Atlas Partners Cheriton				
Project				
Former White Lion PH, 70 Cheriton High Street, CT19 4HF				
Drawing Title				
Existing Former Public House Building: Lower Ground Plan				
Scale	Drawn	Date	Dwg. No	Revision
1:50 @ A1 1:100 @ A3	KH	Apr 2016	231/80	