


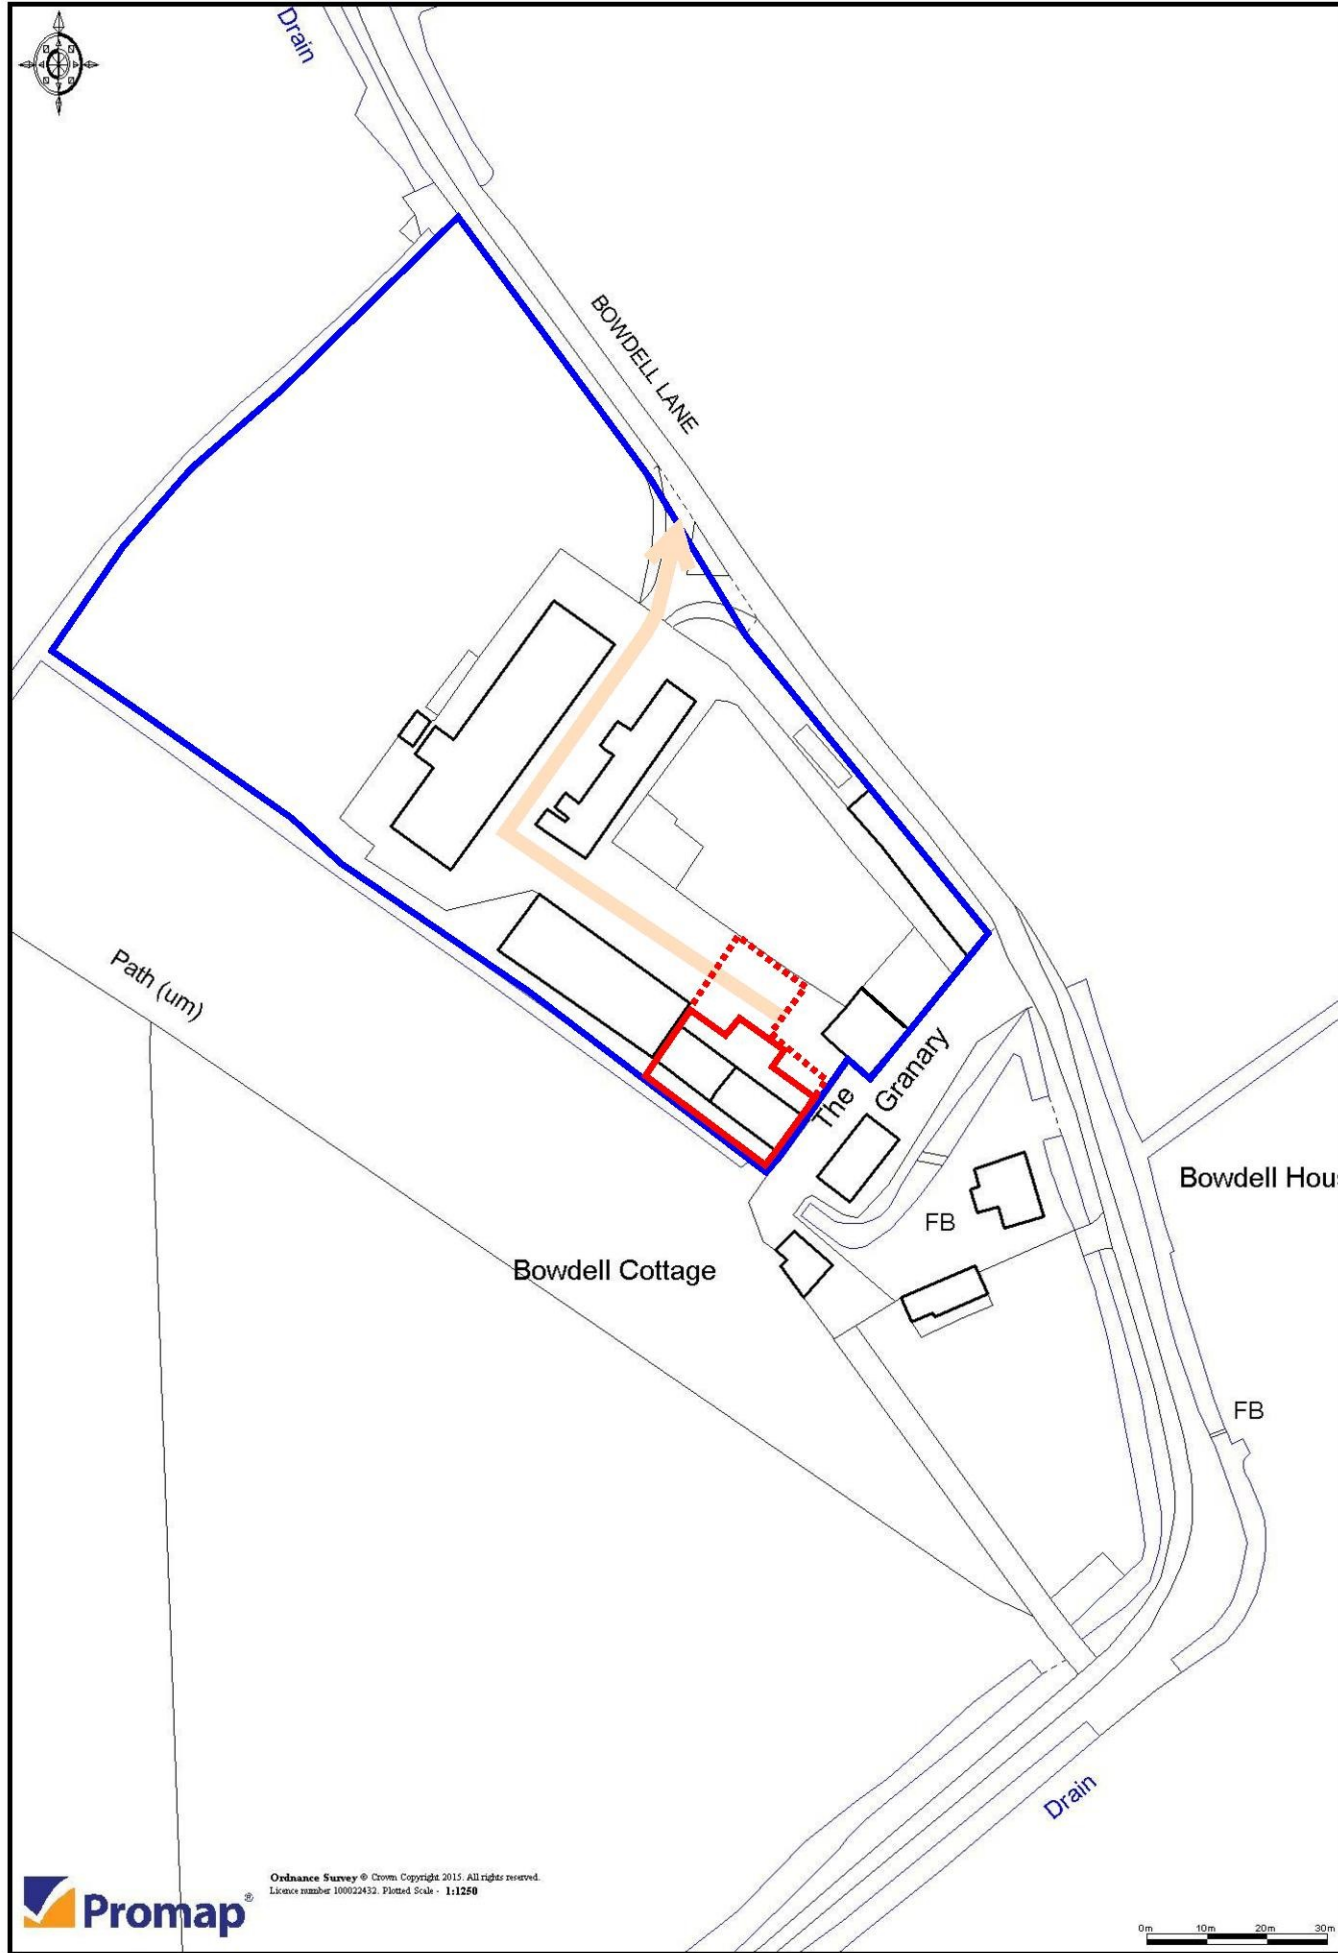

Reproduced from the 1:1250 Ordnance Survey Map with the permission of The Controller of Her Majesty's Stationery Office
KENT PLANNING LTD: licence no. AL 100011765

© Crown copyright 2015

site : **Bowdell Farmyard & Buildings, Bowdell Lane, Brenzett**
date : **Nov 2015**

drg : **Location & Layout Plan**
scale : **1:1250 @ A3**

for : **Ms P O'CONNOR**
drg. no.: **0509/15/01 'a'**
© KPLtd 2015

