


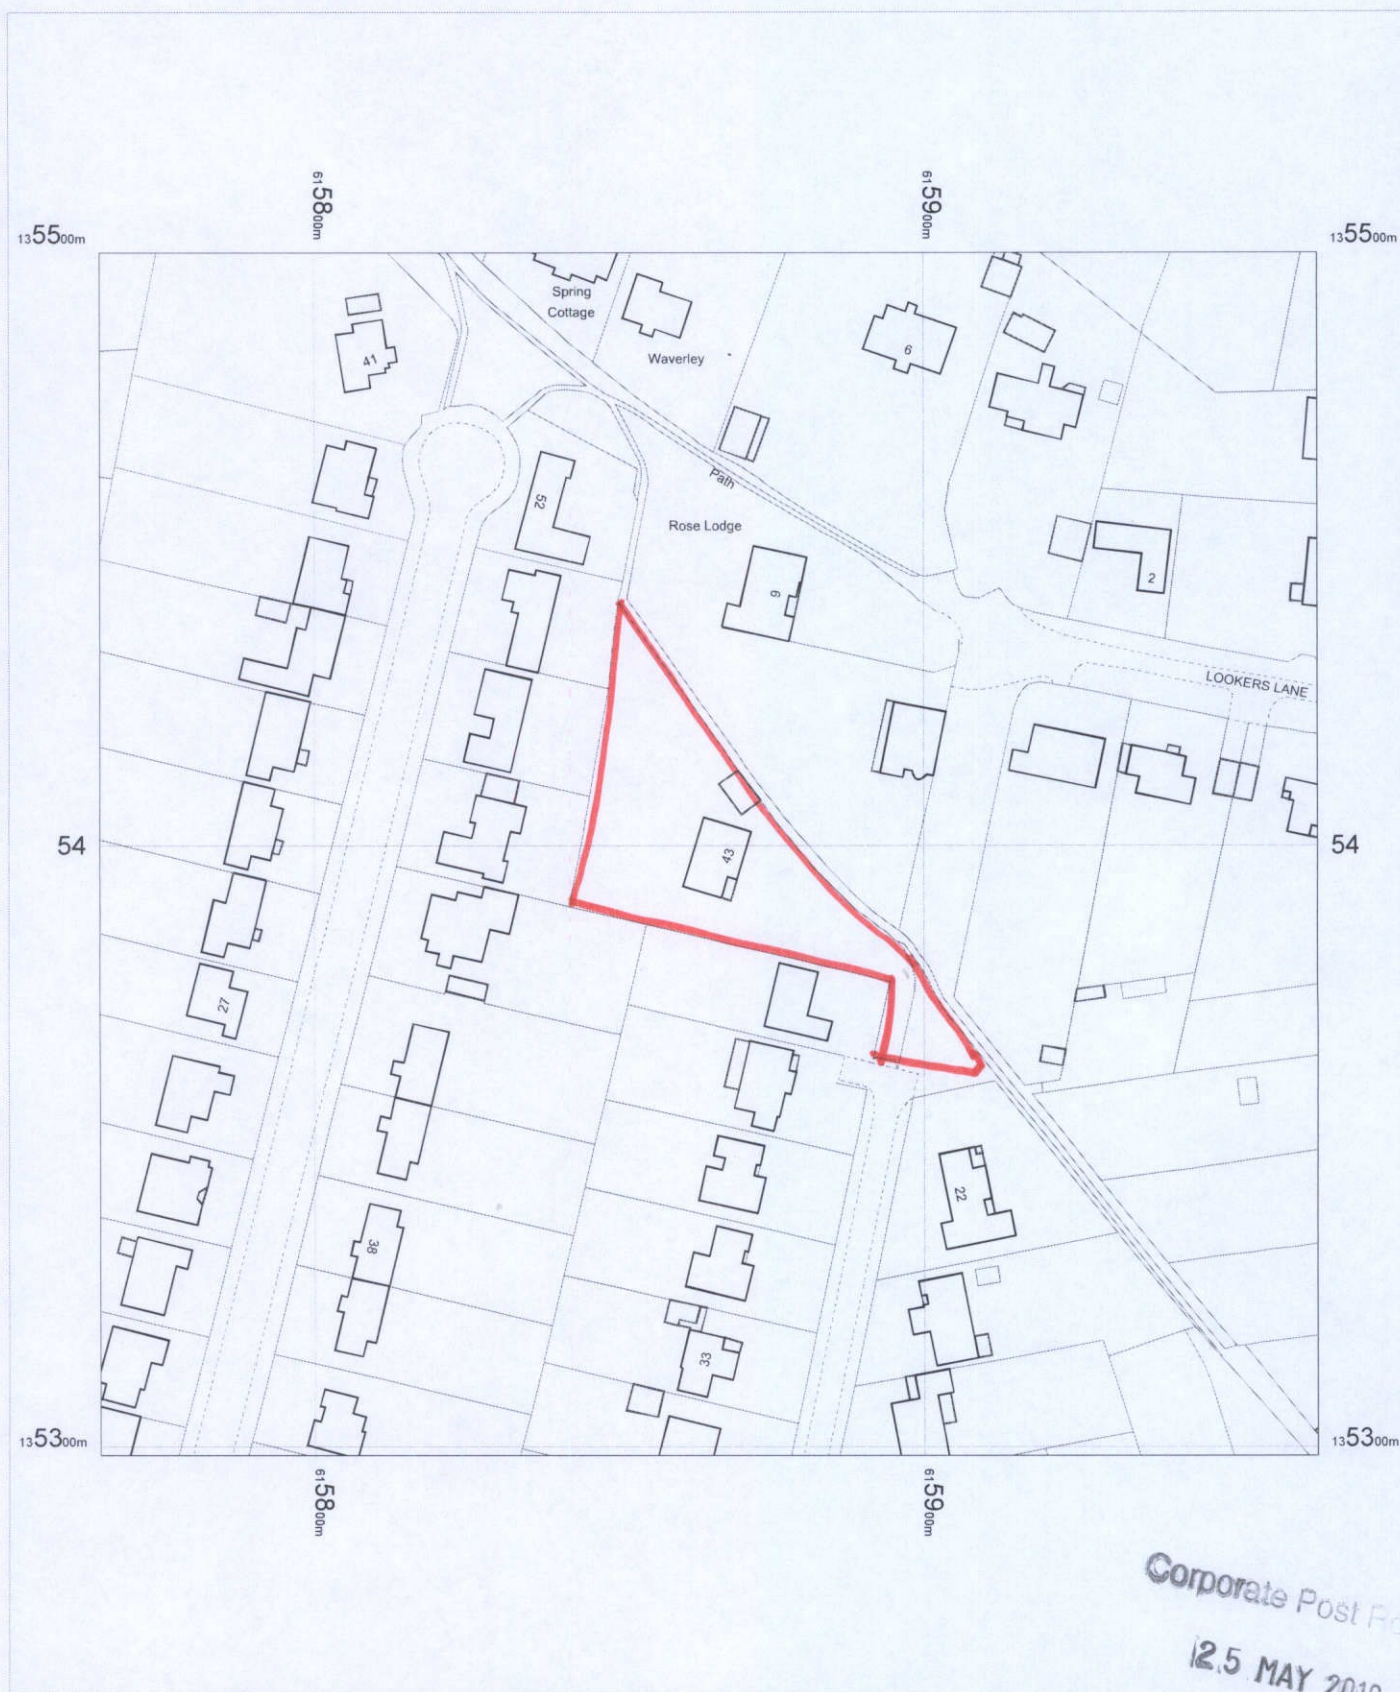

43 CASTLE AVENUE
SALTWOOD
HYTHE
KENT
CT21 5HD

OS Mastermap
10 May 2013, ID: BW1-00228247
www.blackwellmapping.co.uk

1:1250 scale print at A4, Centre: 615865 E, 135398 N

©Crown Copyright. Licence no. 100041040

Mapping
sourced from

OS Ordnance
Survey

BLACKWELL'S
www.blackwellmapping.co.uk

TEL: 0114 268 7658
maps.sheffield@blackwell.co.uk