


Notes:
All dimensions are to be checked and verified on site prior to any works commencing. Do not scale working dimensions from this drawing. All works to conform to current Building Regulations, Codes of Practice and British Standards. All products and materials to be used in strict accordance with manufacturer's requirements. All dimensions shown in millimetres. Reference to be made at all times to Structural Engineers drawings, calculations and details.

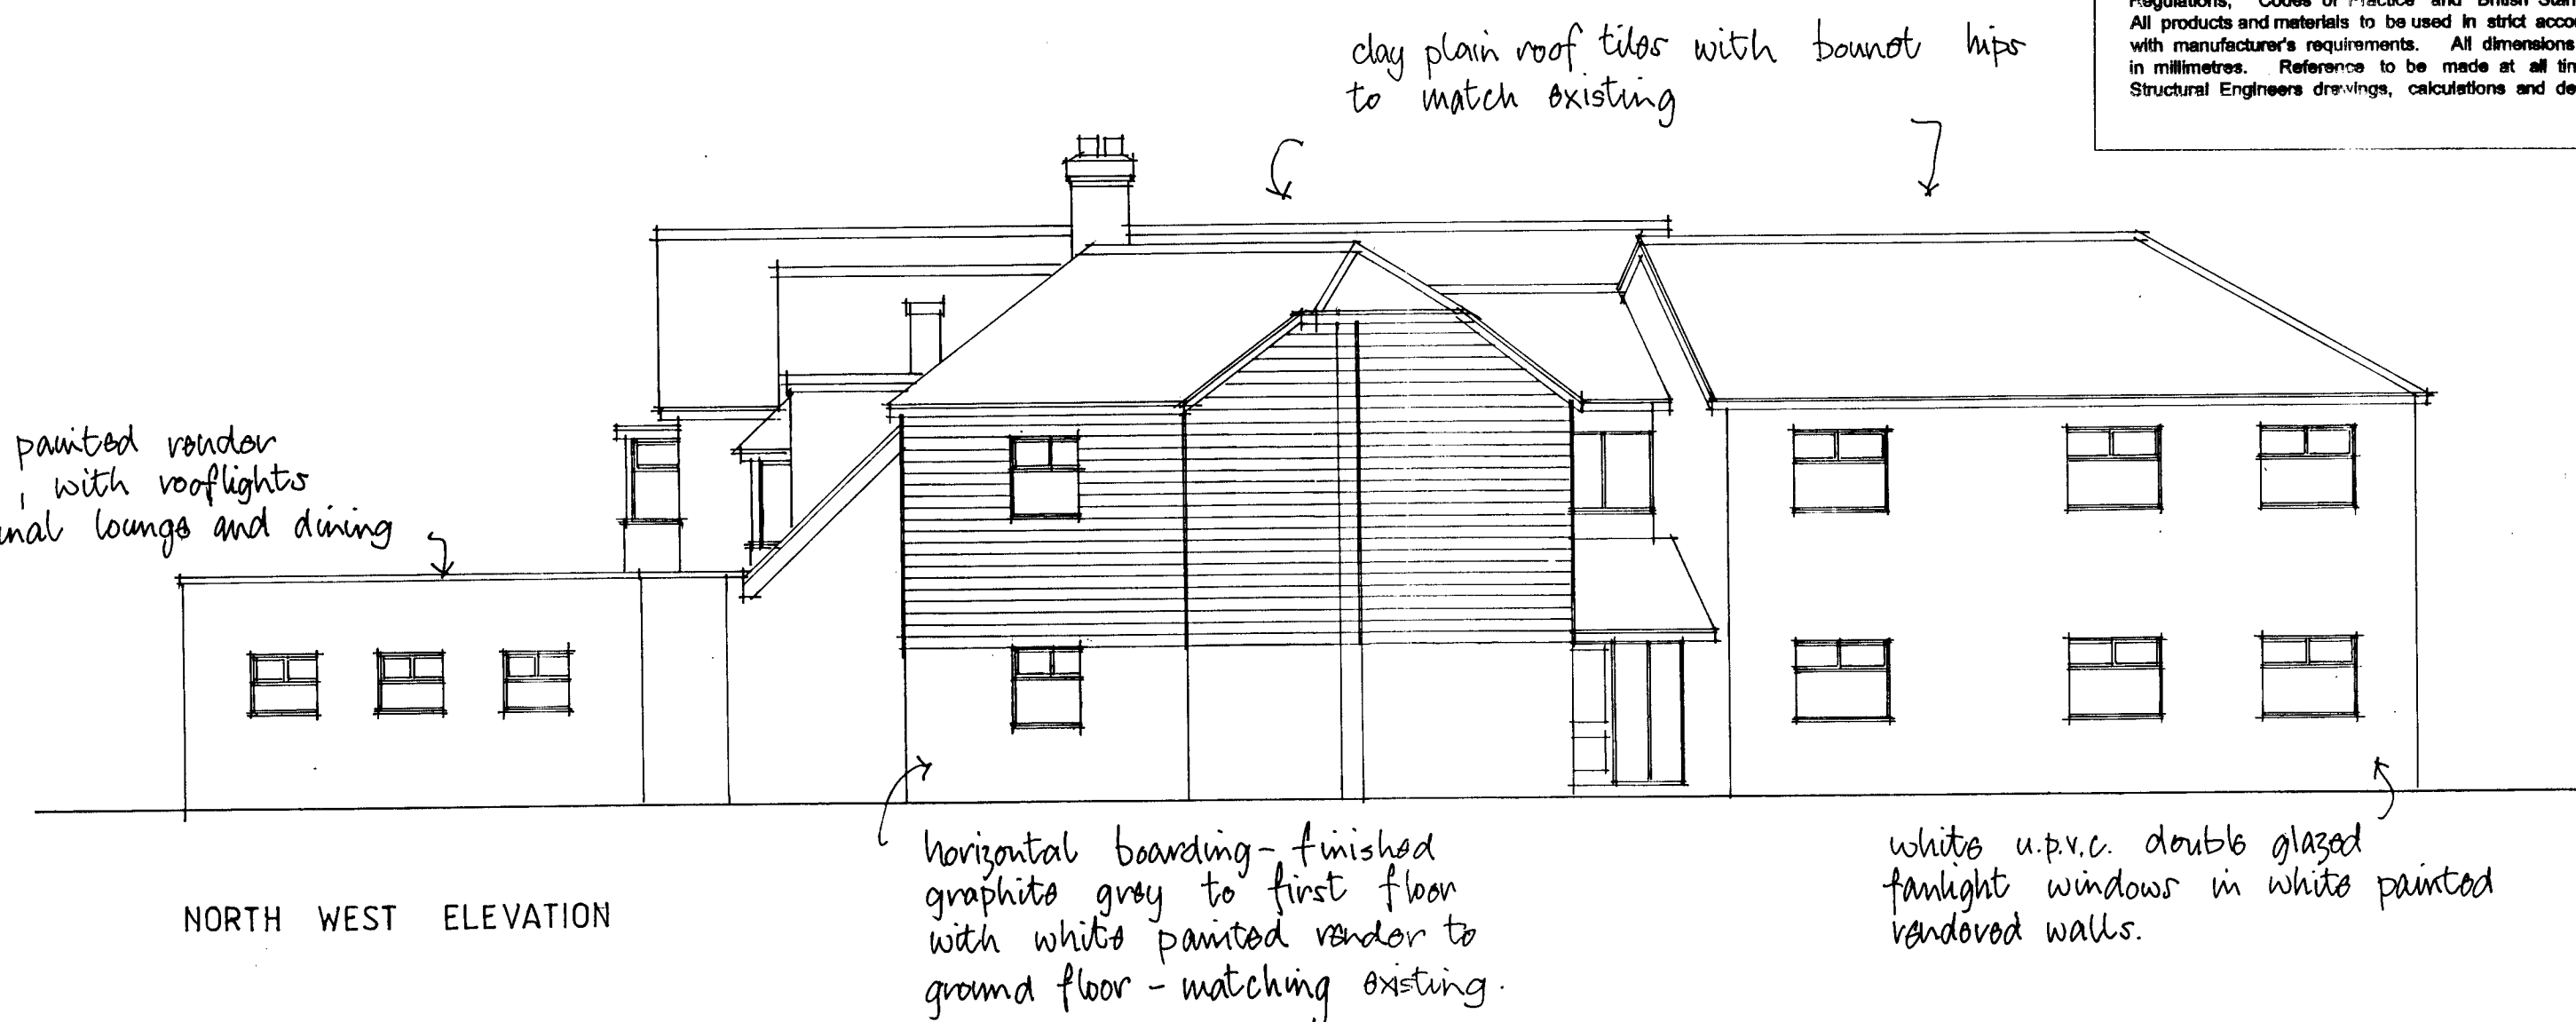

Calculate Post Room
21 JUN 2016



Technical Services & Design Ltd

Architectural & Building Surveyors

20 AUDLEY ROAD, FOLKESTONE, KENT, CT20 3QA
Telephone: 01303 243502 Mobile: 07831 104599
Fax: 01303 772621
Email: t.ford@nworld.com

Job
ELM LEA
RESIDENTIAL HOME
17 BARTHOLOMEW LANE
HYTHE CT21 4BX

Client
Mr A Khanna

Title
PROPOSED ELEVATIONS

Scale 1-100 Date May 16

Drawn by Checked by

Drawing No.
15 / 25 / 20

Revision