


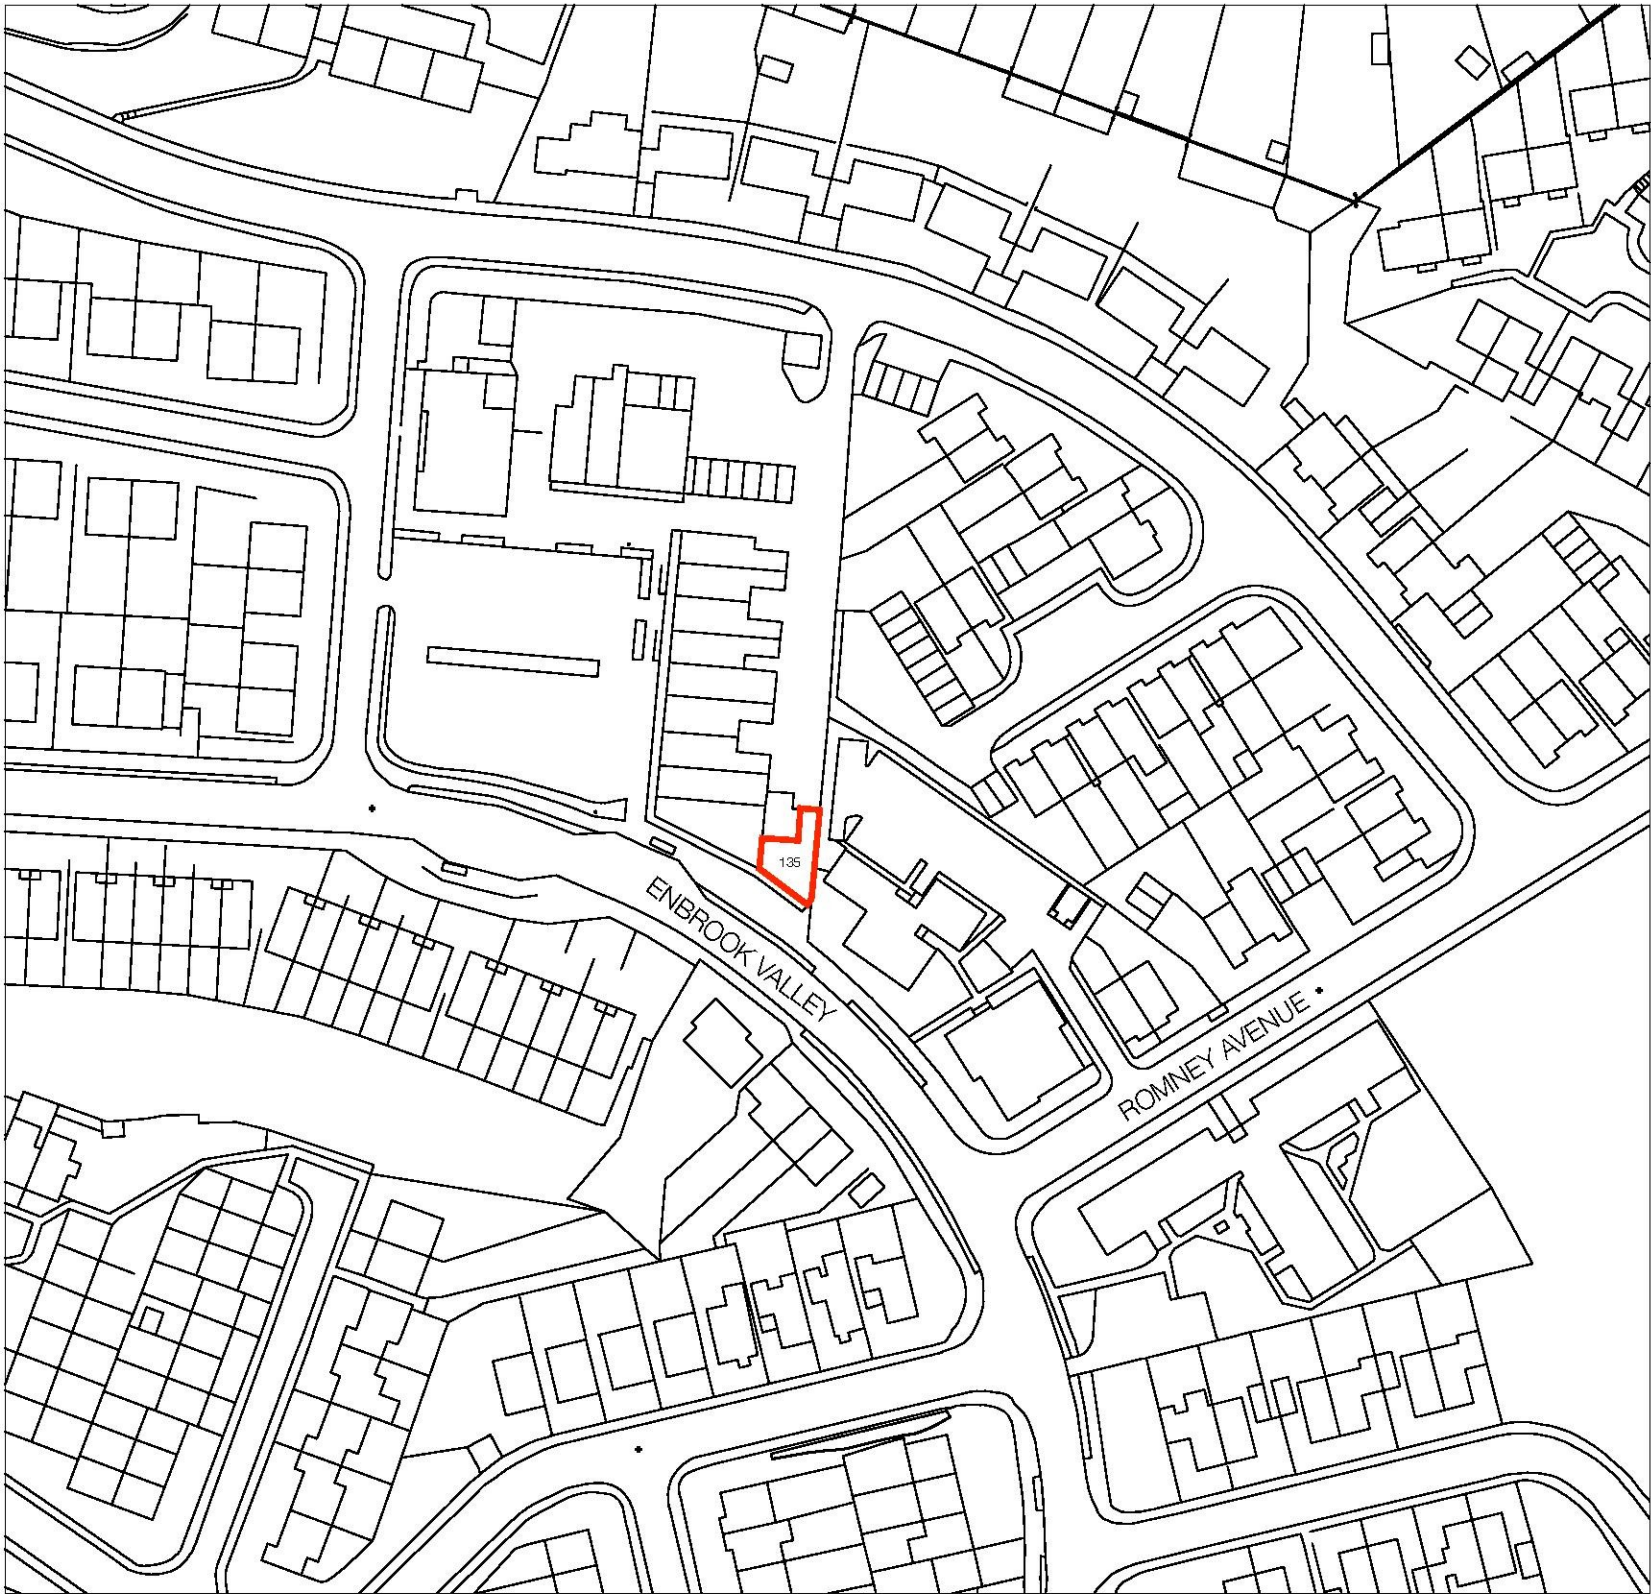

DRAWING: SITE MAP
DRAWING NO: 0116 DWG 100
REV: -
DATE: JUL 2016
DRAWN CHECKED: HP/-
SCALE: 1:1250
STATUS: INFORMATION

09. PLANNING
DESIGN PHASE

DO NOT SCALE FROM THIS DRAWING. DO NOT USE FOR CONSTRUCTION. I COMPLIANCE WITH PLANNING CONSENT & CONDITIONS TO BE RESPONSIBILITY OF THE CONTRACTOR I SITE COMPLIANCE WITH BUILDING CONTROL TO BE DUTY OF THE CONTRACTOR
ALL DIMENSIONS TO BE CHECKED ON SITE I IF DISCREPANCIES OR DOUBT CONTACT DRAWING OFFICE.

THIS DRAWING IS ONLY LICENSED FOR THE PURPOSE INDICATED IN THE STATUS BAR ANSHAM UK LTD WILL SEEK DAMAGES FOR MISUSE I ANSHAM UK LTD RETAINS COPYRIGHT OF THIS DRAWING AND WILL SEEK DAMAGES FOR MISUSE I UNAUTHORISED USE SHOULD BE
REPORTED TO THE DRAWING OFFICE AND ANY SUCH USE IS NOT INDEMNIFIED I REFER TO STRUCTURAL ENGINEERS DETAILS FOR STRUCTURAL ITEMS WHERE NECESSARY I CDM 2007 REGULATIONS APPLY I SEE HSE.GOV.UK FOR DETAILS.