



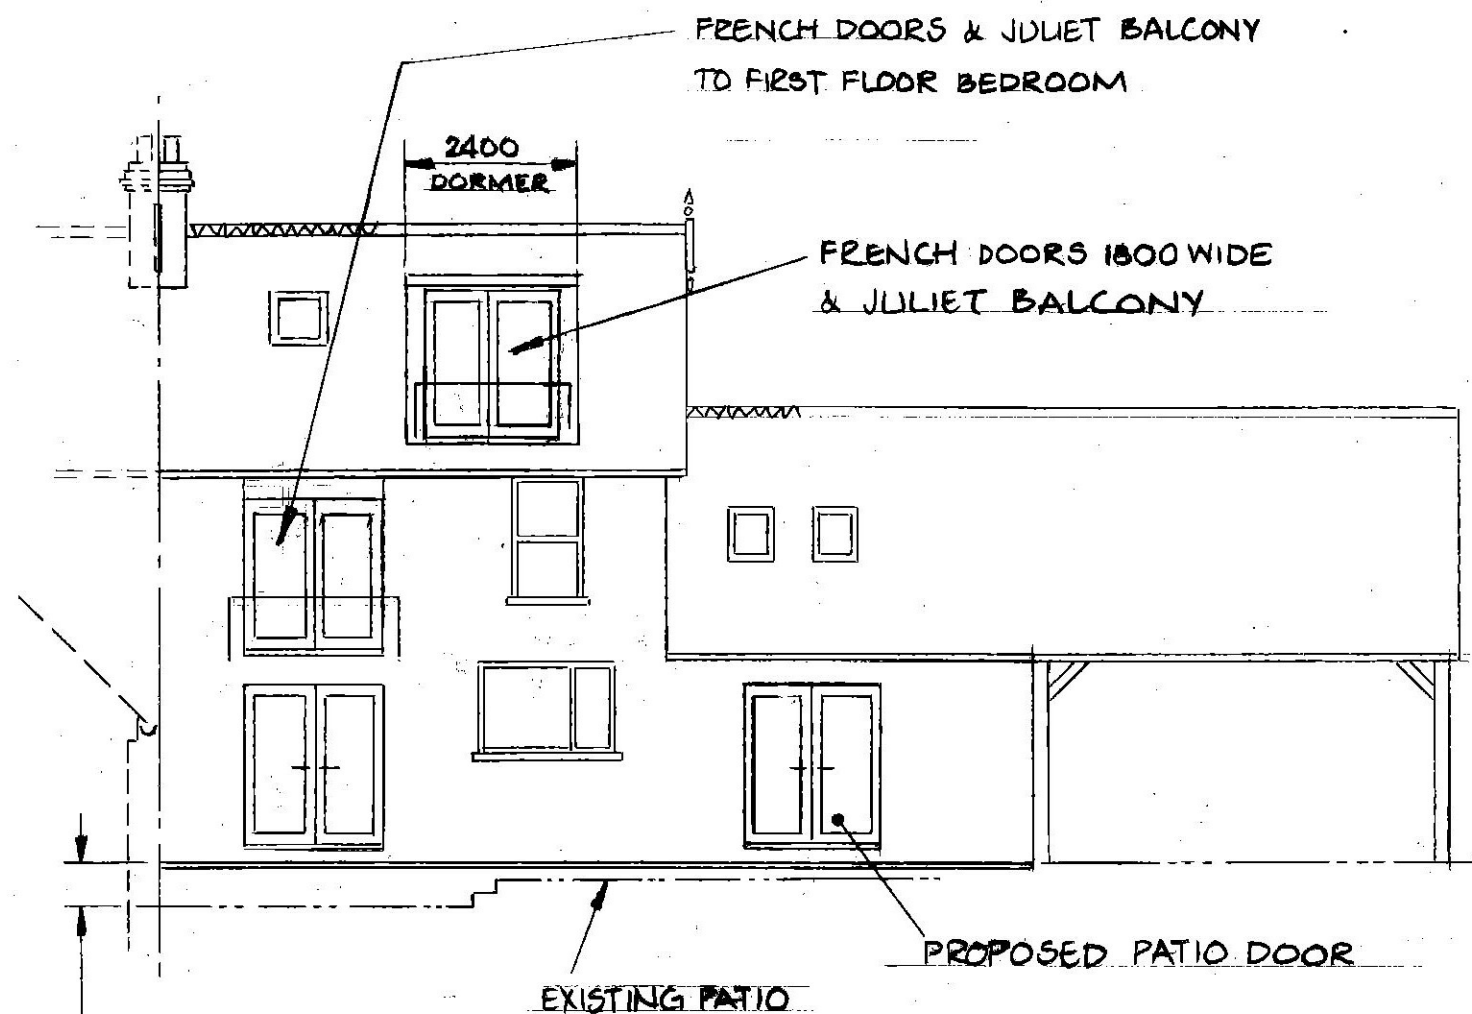

PROPOSED REAR ELEVATION

TILE HUNG FINISH
TO DORMER SIDES
& FRONT FACE

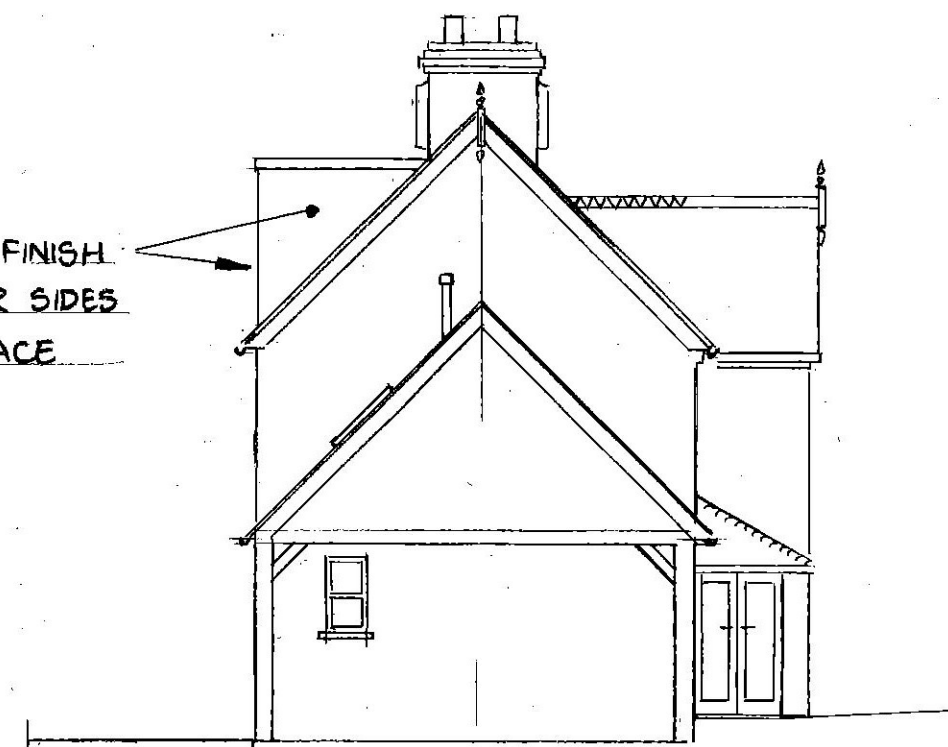

PROPOSED SIDE ELEVATION



3 LITTLE BEACHBOROUGH COTTAGES
PROPOSED ELEVATIONS
SHEET 6 OF 7 REV 1 SCALE:- 1:100