

Proposed Rear Extension [Larger Home]

21A. Oak Drive. St Mary's Bay TN29 0XG

Elevations 1:100

Drwg MB2A


Revised 2/8/2016

Roof: 25° pitch. Marley Elernit slates
All to match existing


Walls: White-painted brick to match existing.

Frames: White uPVC to match existing.

Side North

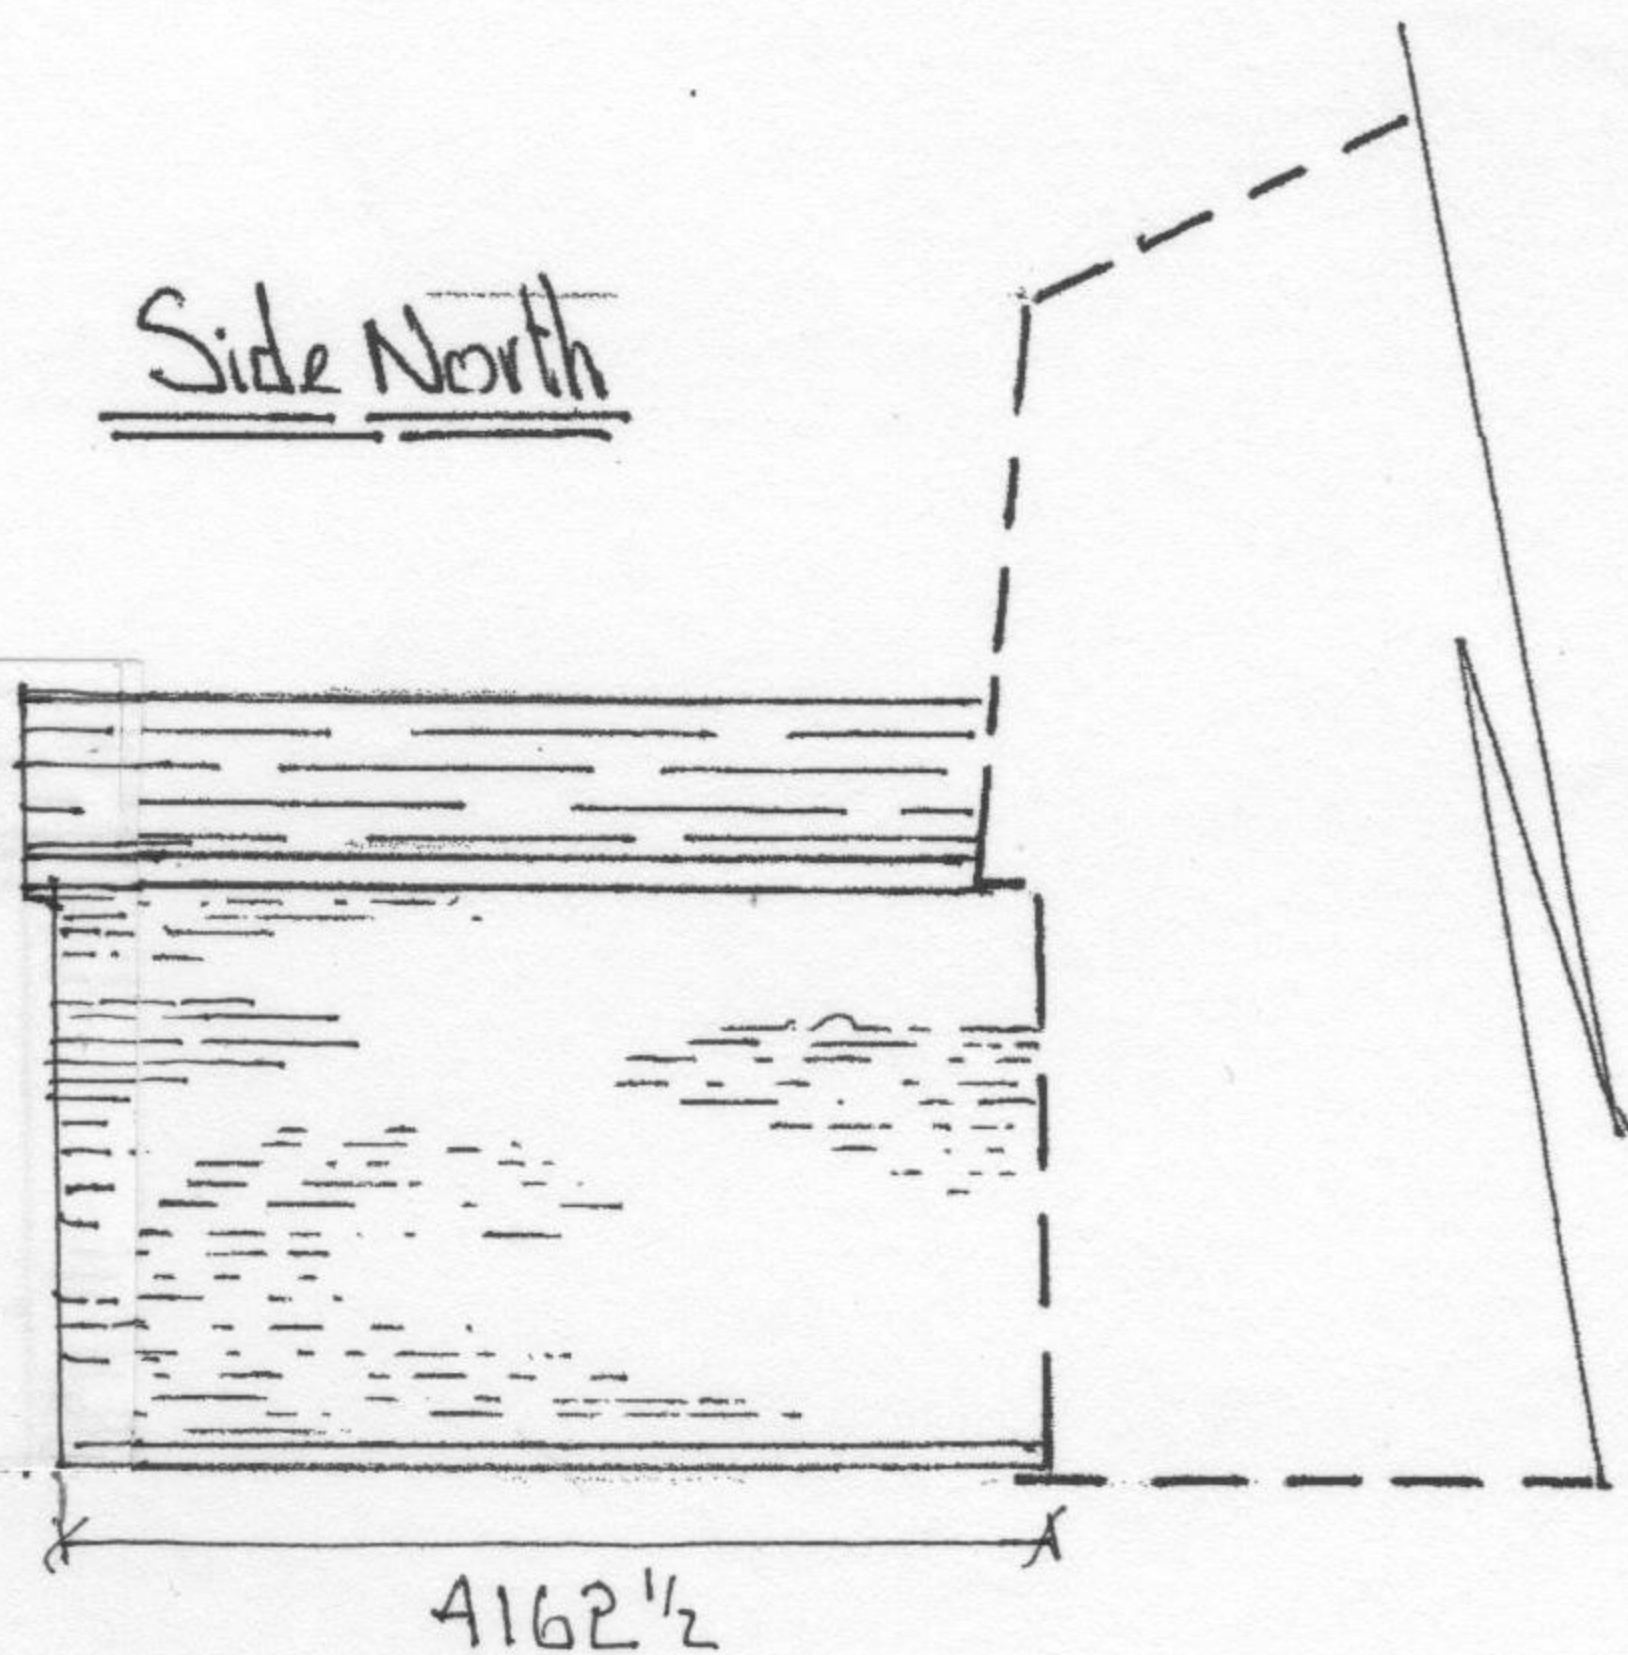

Side South

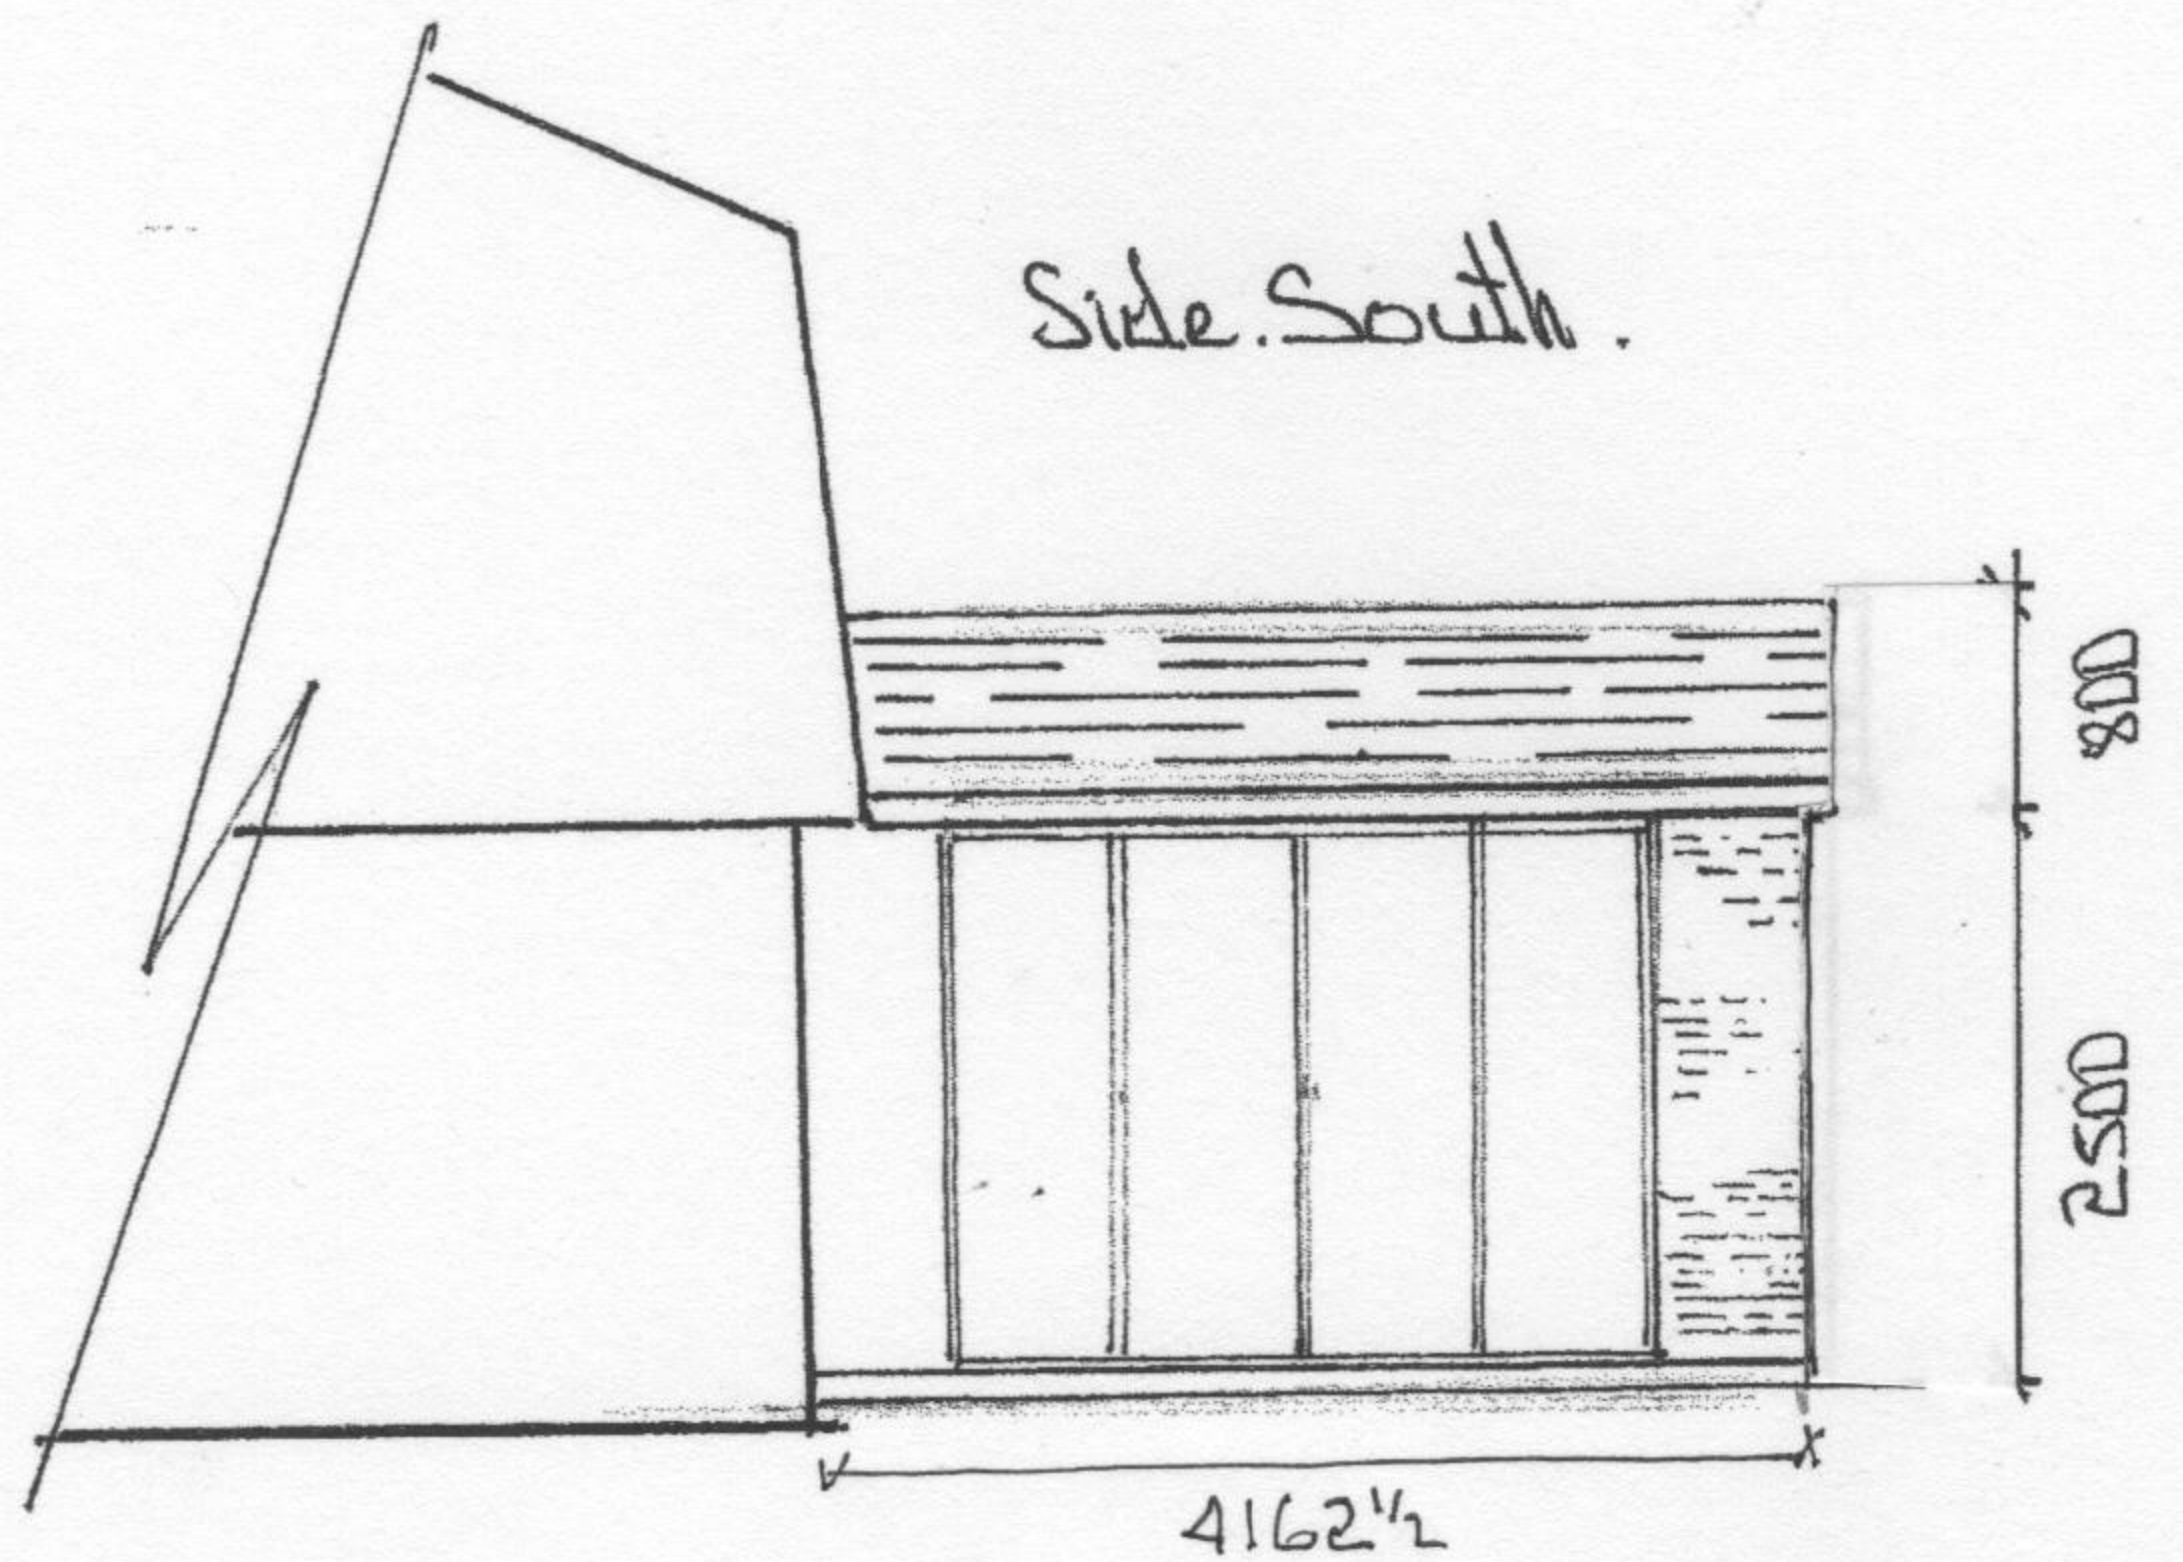

Rear East Existing



Rear East Proposed

