
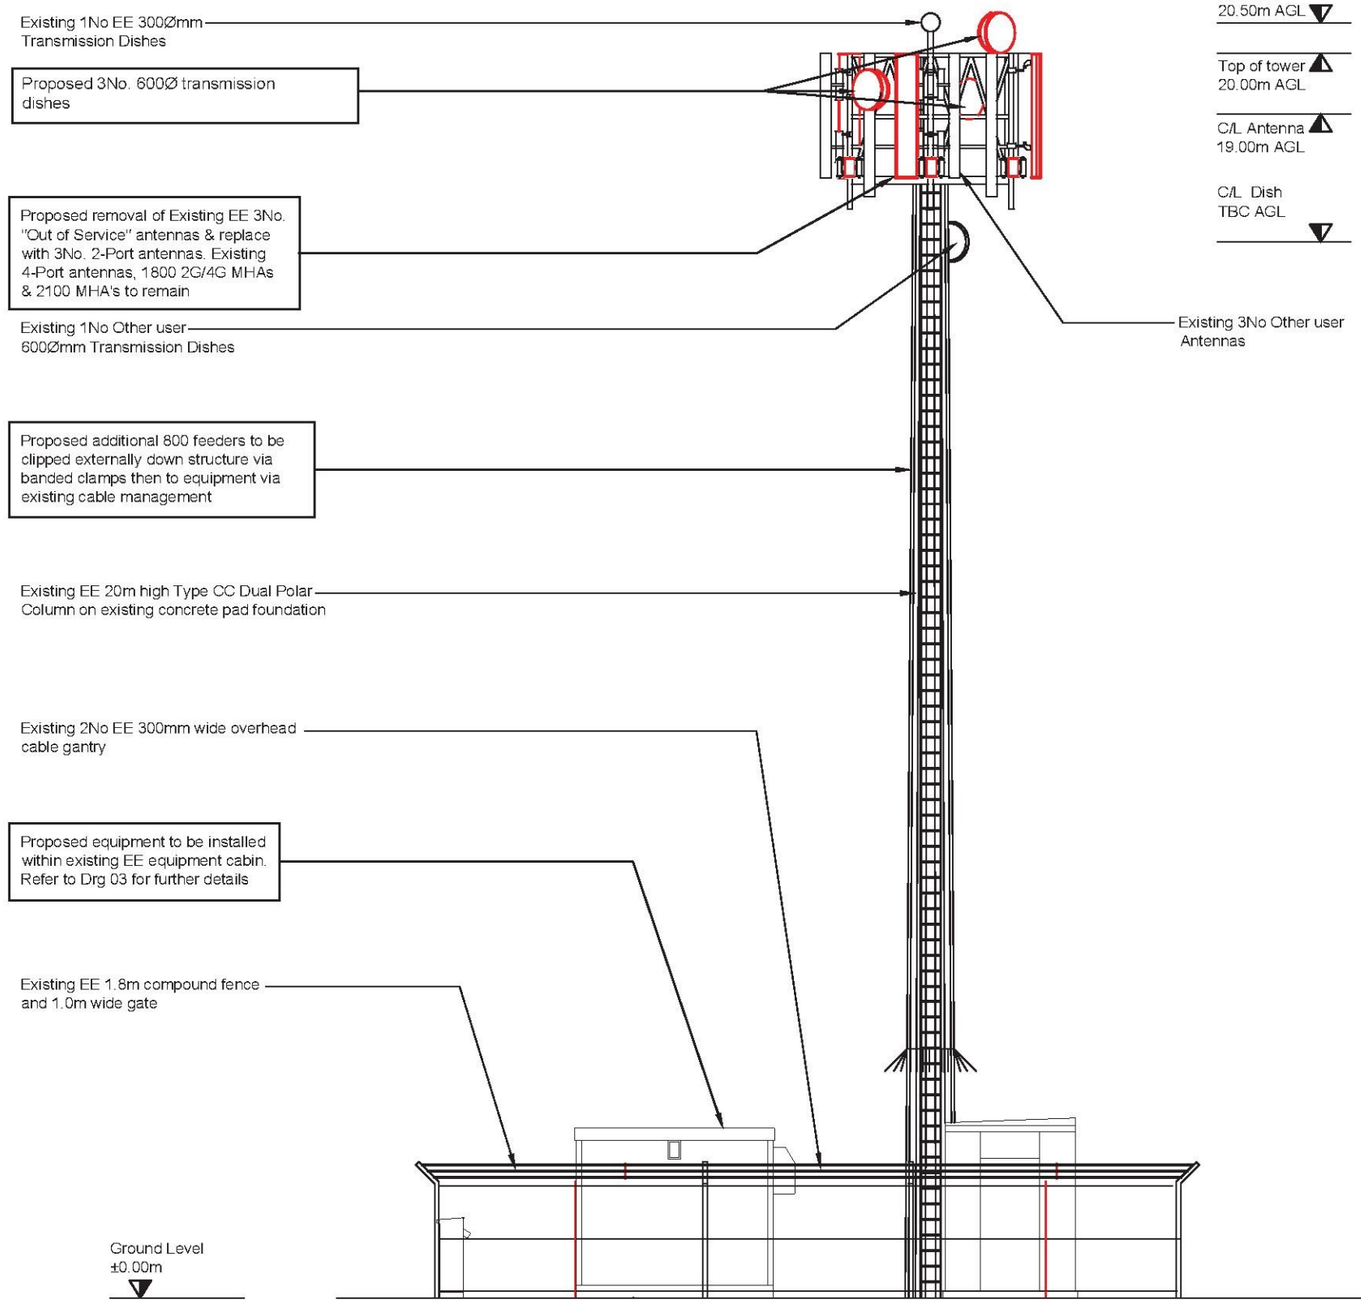



SITE ELEVATION
SCALE 1:100

NOTES:

1. DO NOT SCALE.
2. ALL DIMENSIONS IN MM UNLESS OTHERWISE NOTED.
3. THESE DRAWINGS COMPLY WITH EE / MBNL STANDARD ICNIRP DESIGN RD 10102 / GDSDD008 v6.0 ICNIRP compliance Certification
4. PROPOSALS SHOWN BOXED.

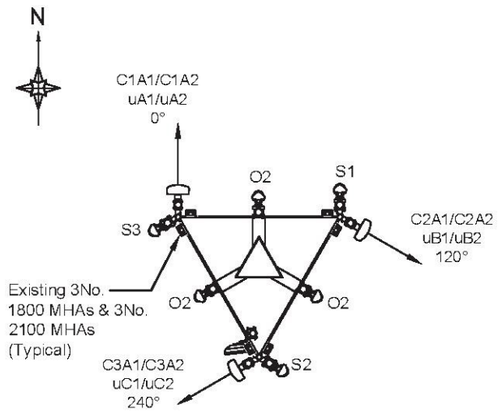

EXISTING ANTENNA ARRANGEMENT
SCALE 1:100

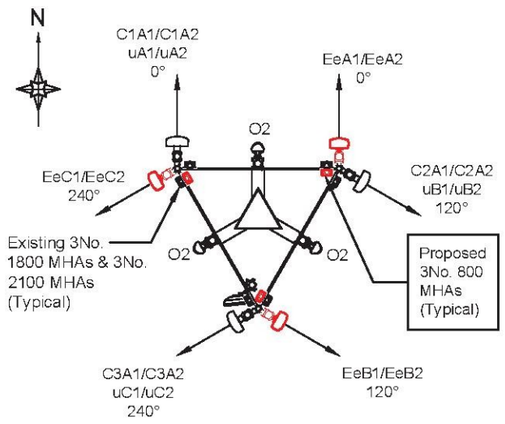

PROPOSED ANTENNA ARRANGEMENT
SCALE 1:100

A3 SHEET SCALE 1:1

waldon:

WALDON TELECOM
PHOENIX HOUSE
PYRFORD ROAD
WEST BYFLEET
SURREY
KT14 6RA
TEL : 01932 411011
FAX : 01932 411012

ISS.	JOB No.	DESCRIPTION		Revd	Date	Appd	Date
V2	MAJOR	MAJOR - NEW NOMINATION - EE 800 TECH ADD		PL	28/07/16	FD	29/07/16
A	17381	ISSUED FOR PLANNING		DM	27/09/2014	AS	14/10/2014
DRAWN	DM	CHECKED	BM	APPROVED	AS	SCALE:	As Shown
DATE	27/09/2014	DATE	27/09/2014	DATE	14/10/2014		

SITE No. 17381	SITE NAME	COWGATE FARM	
SITE No. SHP046	TITLE	SITE ELEVATION	
ADDRESS HAWKINGE FOLKESTONE KENT			
POST CODE CT18 7AT	DRAWING No.	EE/17381/A3/GA/WT-02	ISSUE V2

MBNL
nsn

EE
TRIDENT PLACE
MOSQUITO WAY
HATFIELD
HERTFORDSHIRE
AL10 9BW

TEL 01707 315000
FAX 01707 319001