


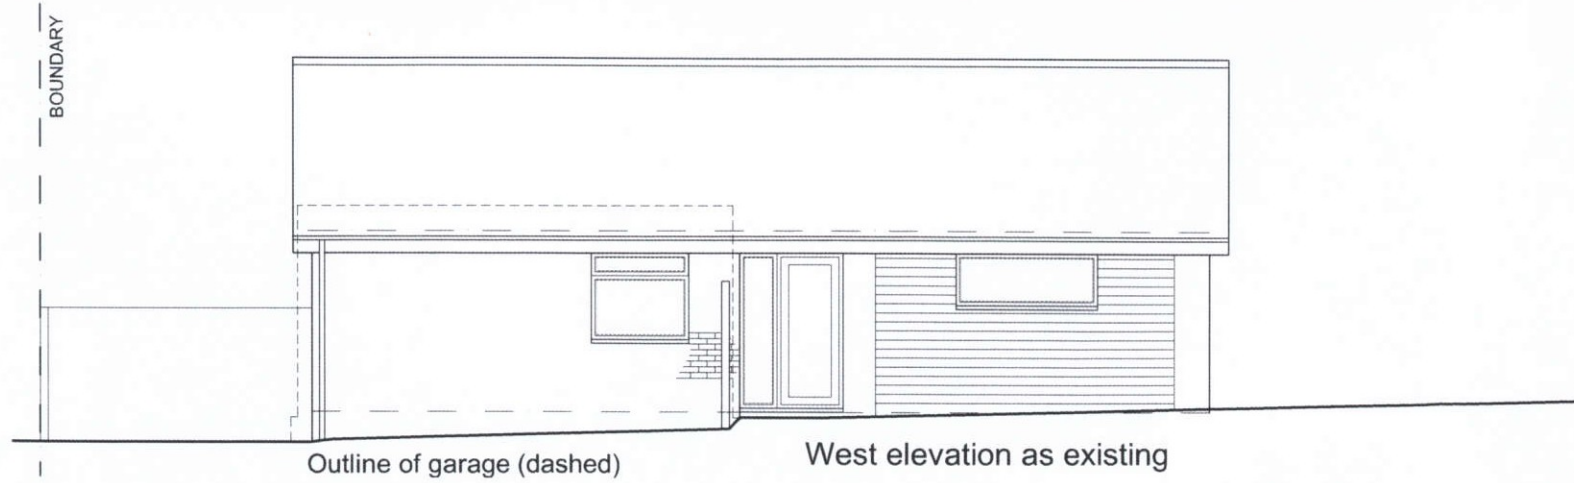

Materials:

Roof:

Concrete interlocking tile Redland 49 with half round ridge tile.

Walls:






Multi red face brickwork with white UPVC horizontal boarding to front gable end.

Windows & Doors:

White UPVC double glazed units

Rainwater Goods:

Grey UPVC

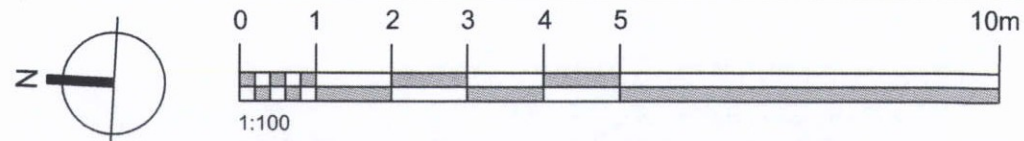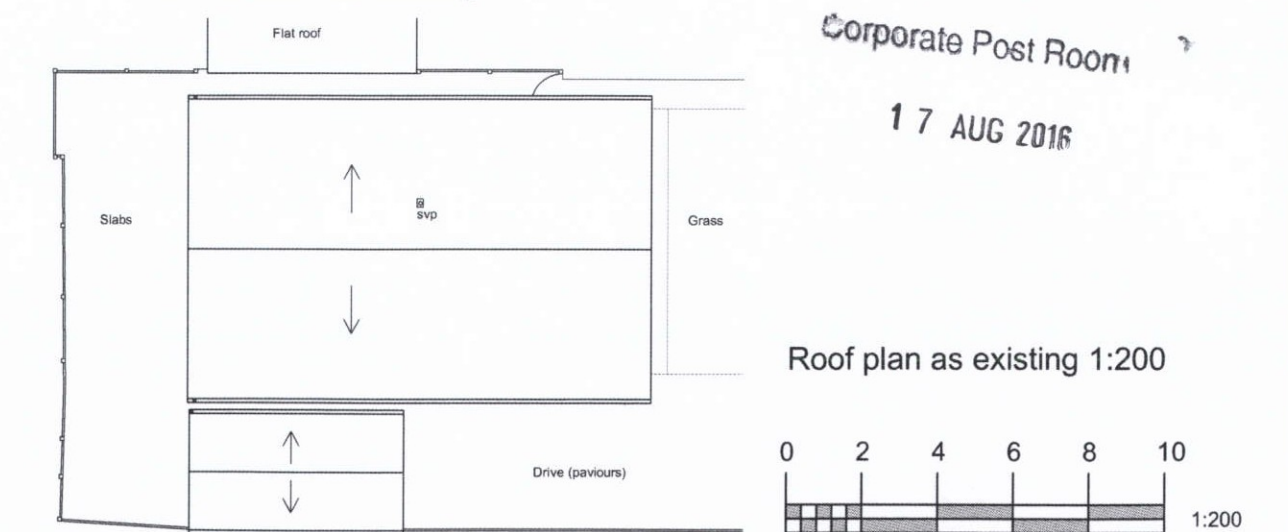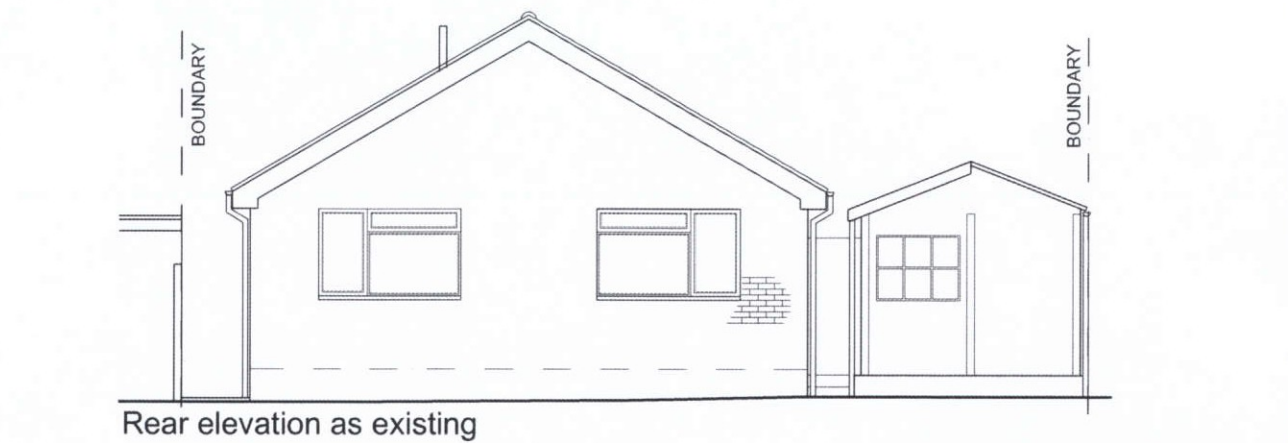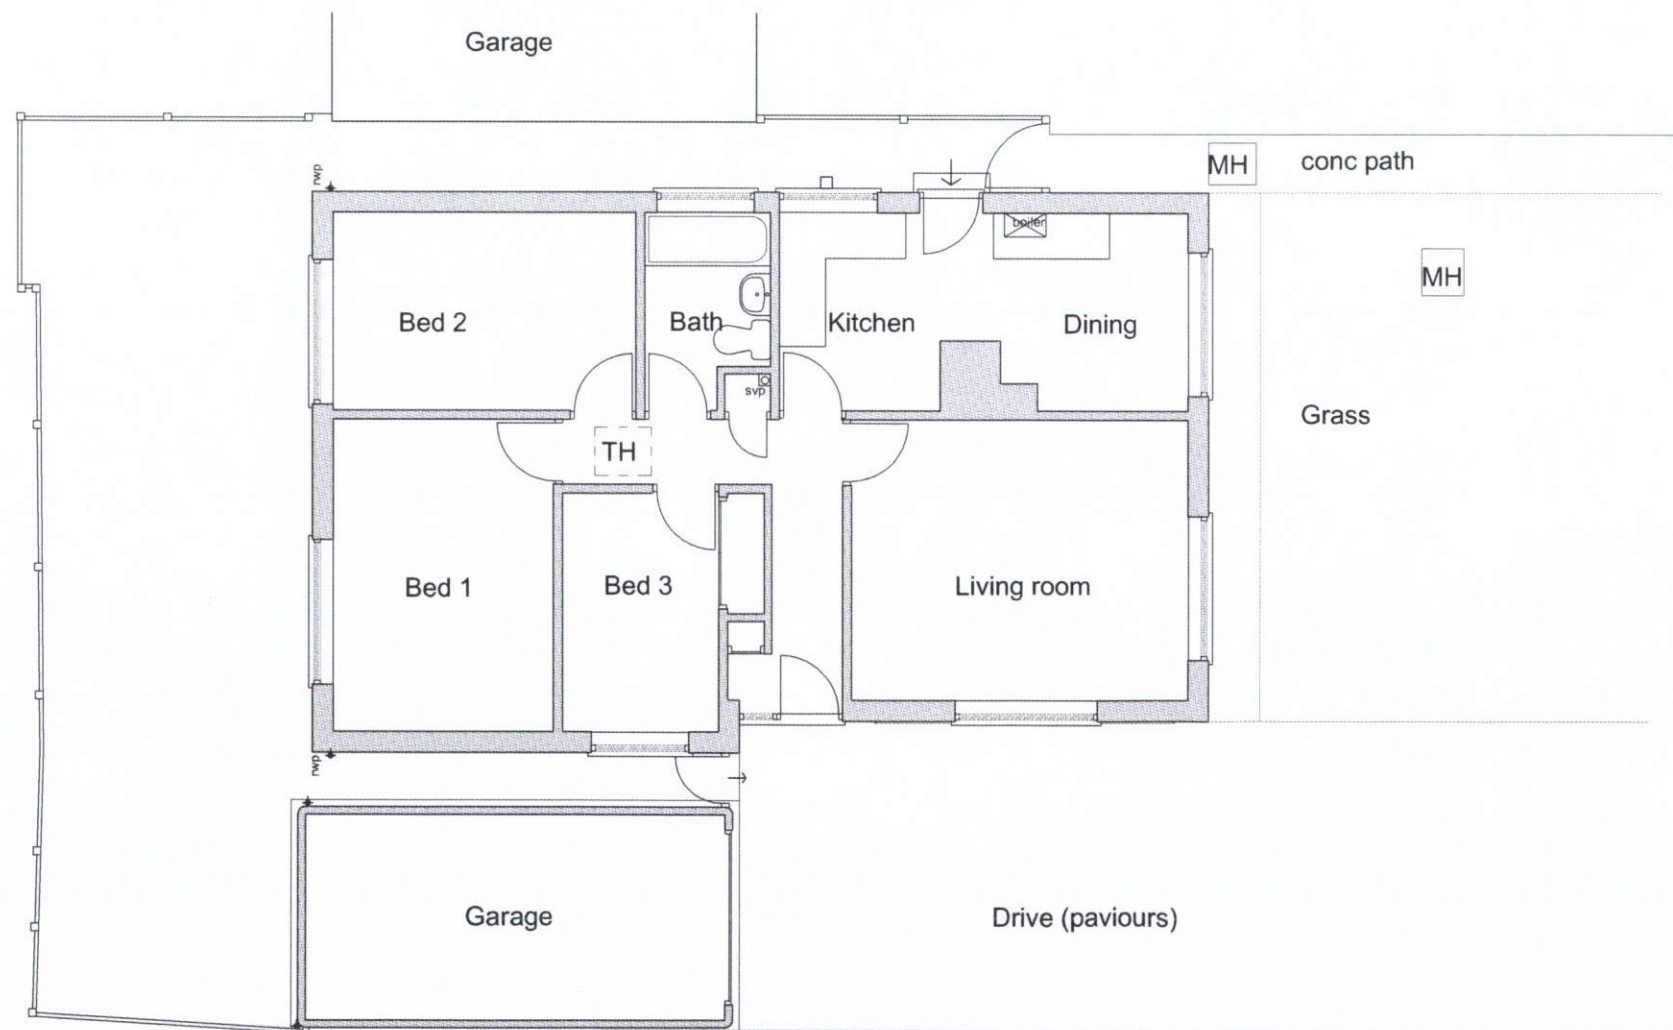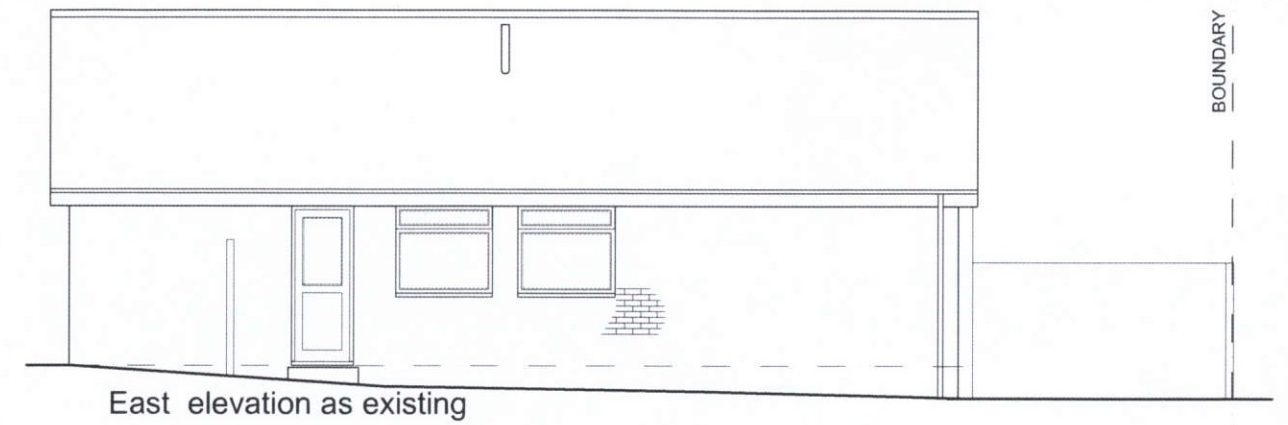

MERVYN GULVIN.architects
90 High Street, Bridge
Canterbury, Kent CT4 5LB
Tel: (01227) 830881
Email: Mervyn@MJGulvin.com

Client :
Mr & Mrs N Reed

Scale : 1:100 @A3
Date : July 2016
Drawn By : HN

Drawing Title :
Survey as existing

Project :
60 Silverlands Road, Lyminge
Kent CT18 8JG

6984 300 A