



Corporate Post Room


17 AUG 2016

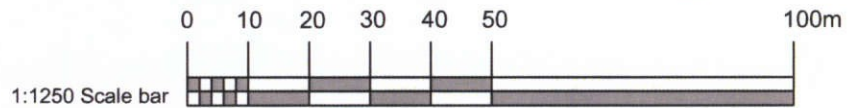

Site Location Plan(as existing) 1:1250

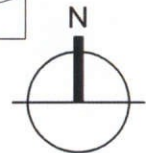

Block Plan (as proposed) 1:500

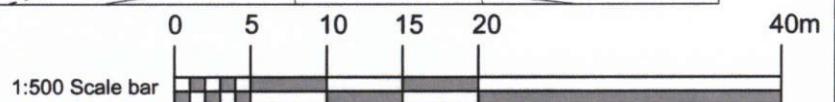

MERVYN GULVIN.architects
90 High Street, Bridge
Canterbury, Kent CT4 5LB
Tel: (01227) 830881
Email: Mervyn@MJGulvin.com

Client:
Mr & Mrs N Reed

Project:
60 Silverlands Road
Lyminge CT18 8JG

Drawing Title:
Site Location Plan
& Block Plan

Scale: 1:1250@A4
Date: July 2016
Drawn: HN

6984

400

